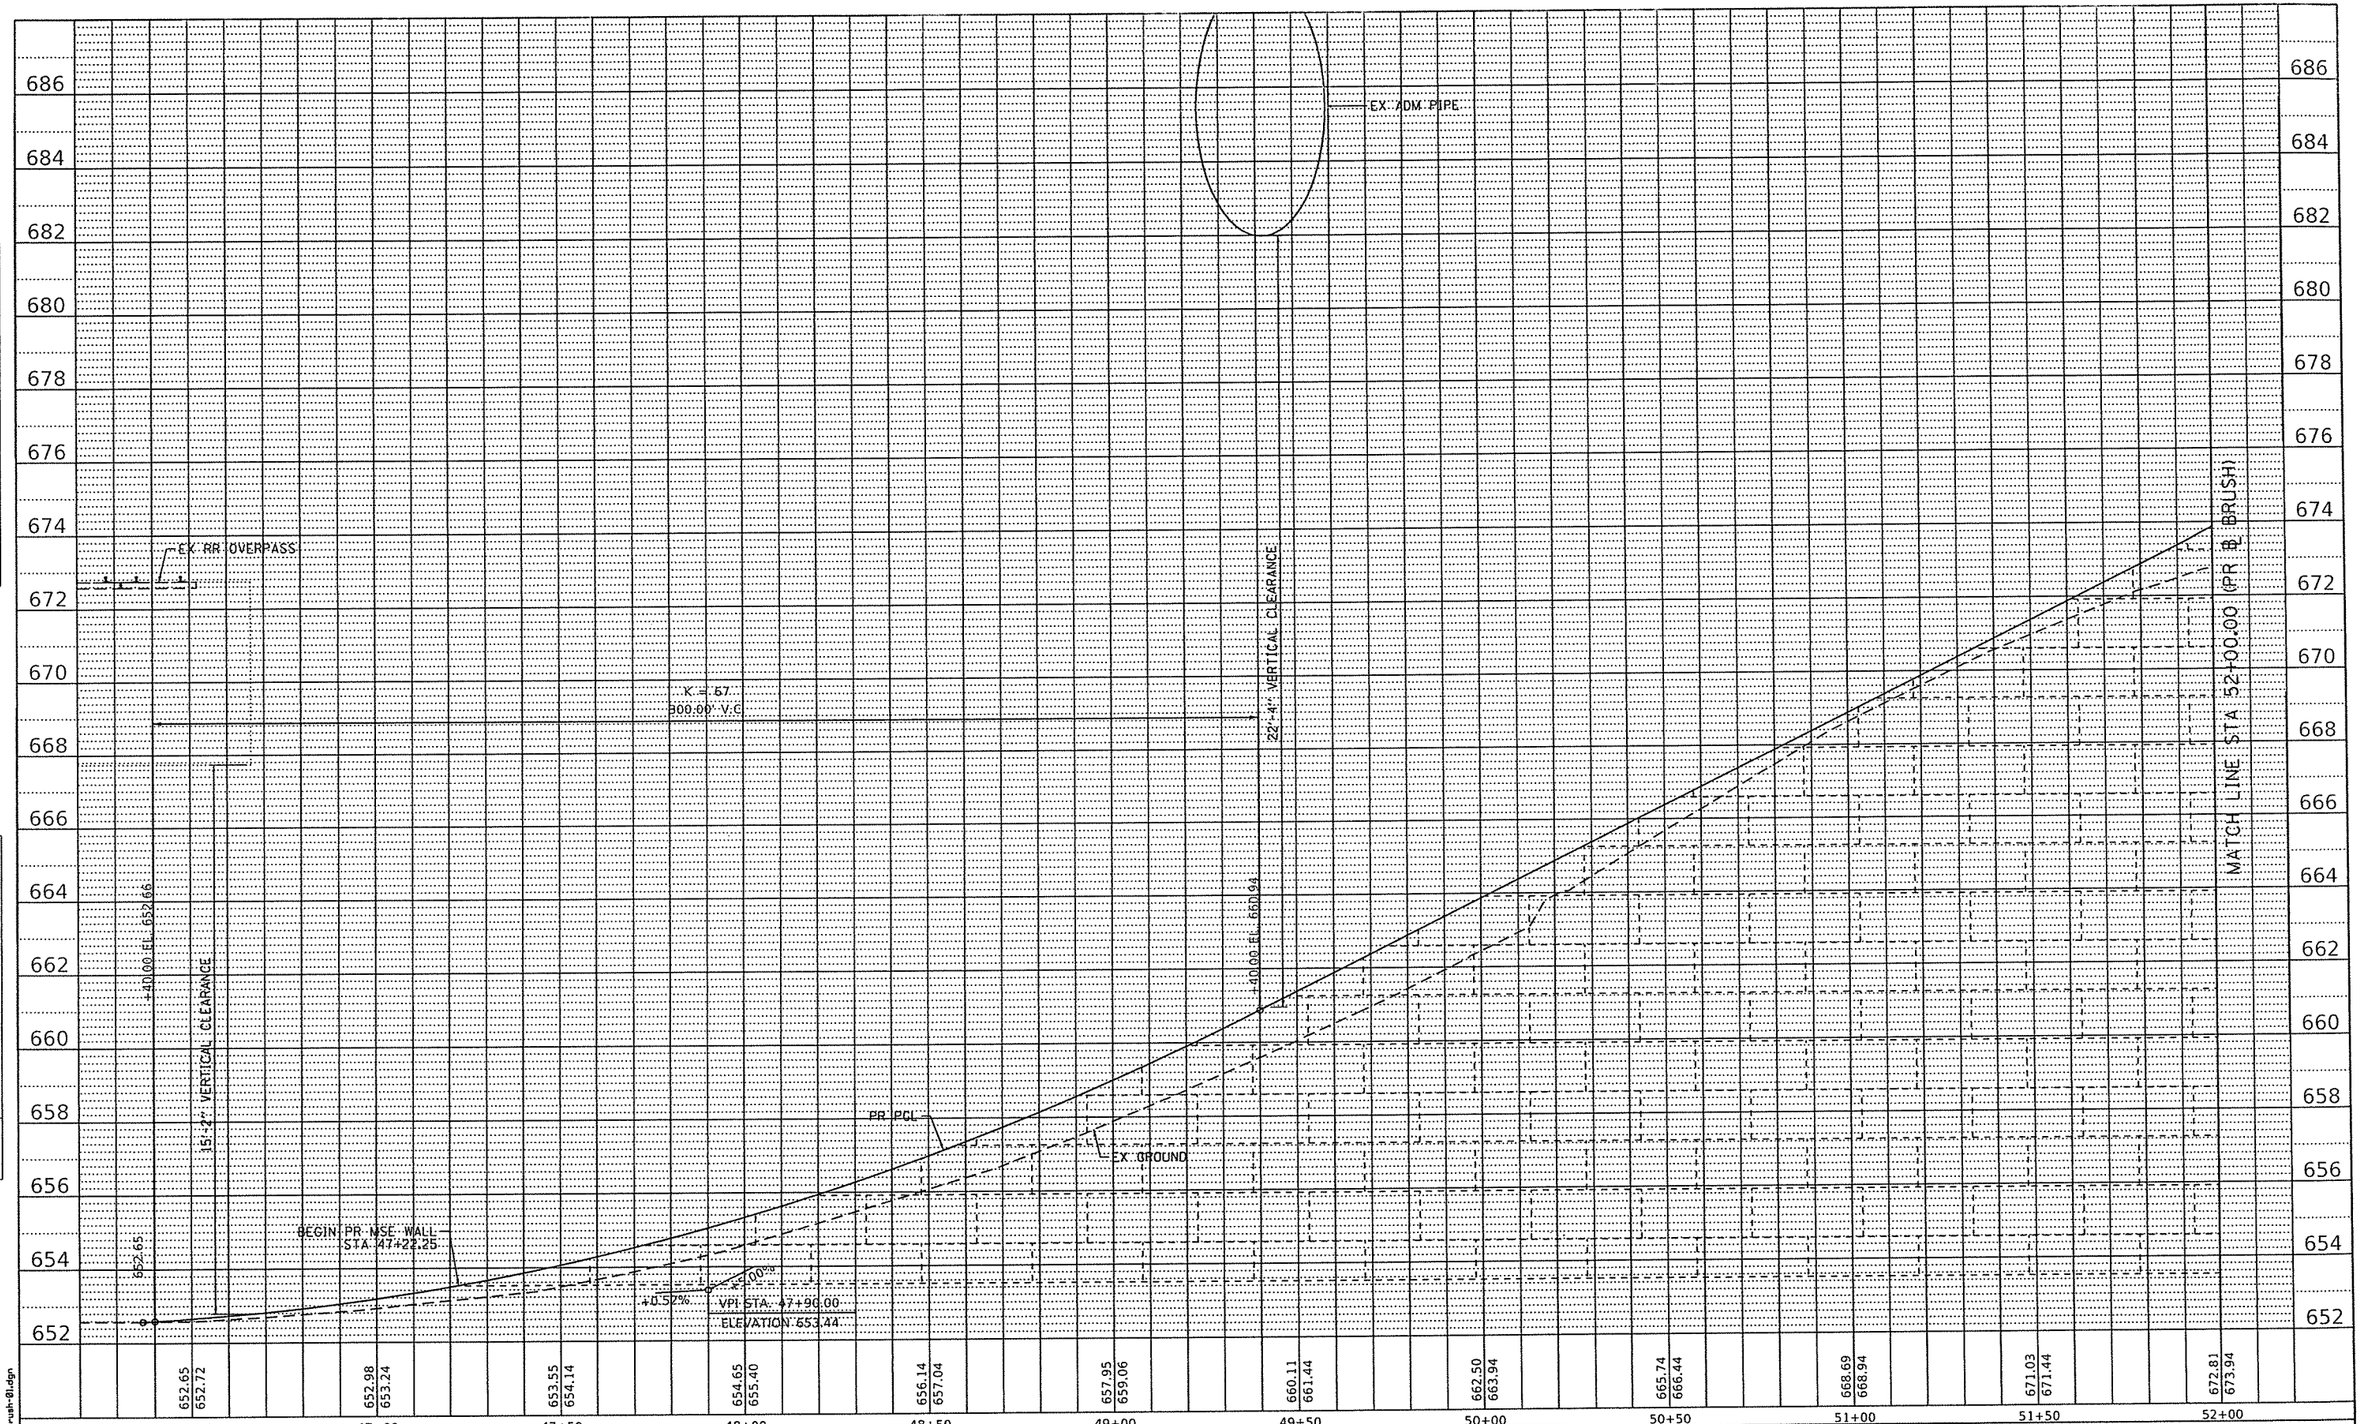

PLAN	BY	DATE
SURVEYED		
PLOTTED		
ALIGNMENT CHECKED		
R/L OF WAY CHECKED		
CADD FILE NAME		
NOTE BOOK NO.		

PROFILE	BY	DATE
SURVEYED		
PLOTTED		
GRADES CHECKED		
R/L OF WAY CHECKED		
STRUCTURE NOTATNS CHKD		
NOTE BOOK NO.		

FILE NAME 68B83202_SHT_Profile_01_Brush-01.dgn

AECOM
303 EAST WACKER DRIVE, SUITE 1400
CHICAGO, IL 60601-5276
PHONE: (312) 373-7700 FAX: (312) 373-6800

USER NAME = SearsB	DESIGNED - LMB	REVISED -	
	DRAWN - LMB	REVISED -	
PLOT SCALE = 40.0000 ' / in.	CHECKED - WBS	REVISED -	
PLOT DATE = 8/30/2019	DATE - 8/30/19	REVISED -	

STATE OF ILLINOIS
DEPARTMENT OF TRANSPORTATION

BRUSH COLLEGE ROAD
ROADWAY PROFILE

SCALE: 1"=10' V | SHEET 1 OF 20 SHEETS | STA. 46+50.00 TO STA. 52+00.00

F.A.U. RTE.	SECTION	COUNTY	TOTAL SHEETS	SHEET NO.
7448	09-00933-01-BR	MACON	74	55

CONTRACT NO. 6WGY(165)

ILLINOIS FED. AID PROJECT

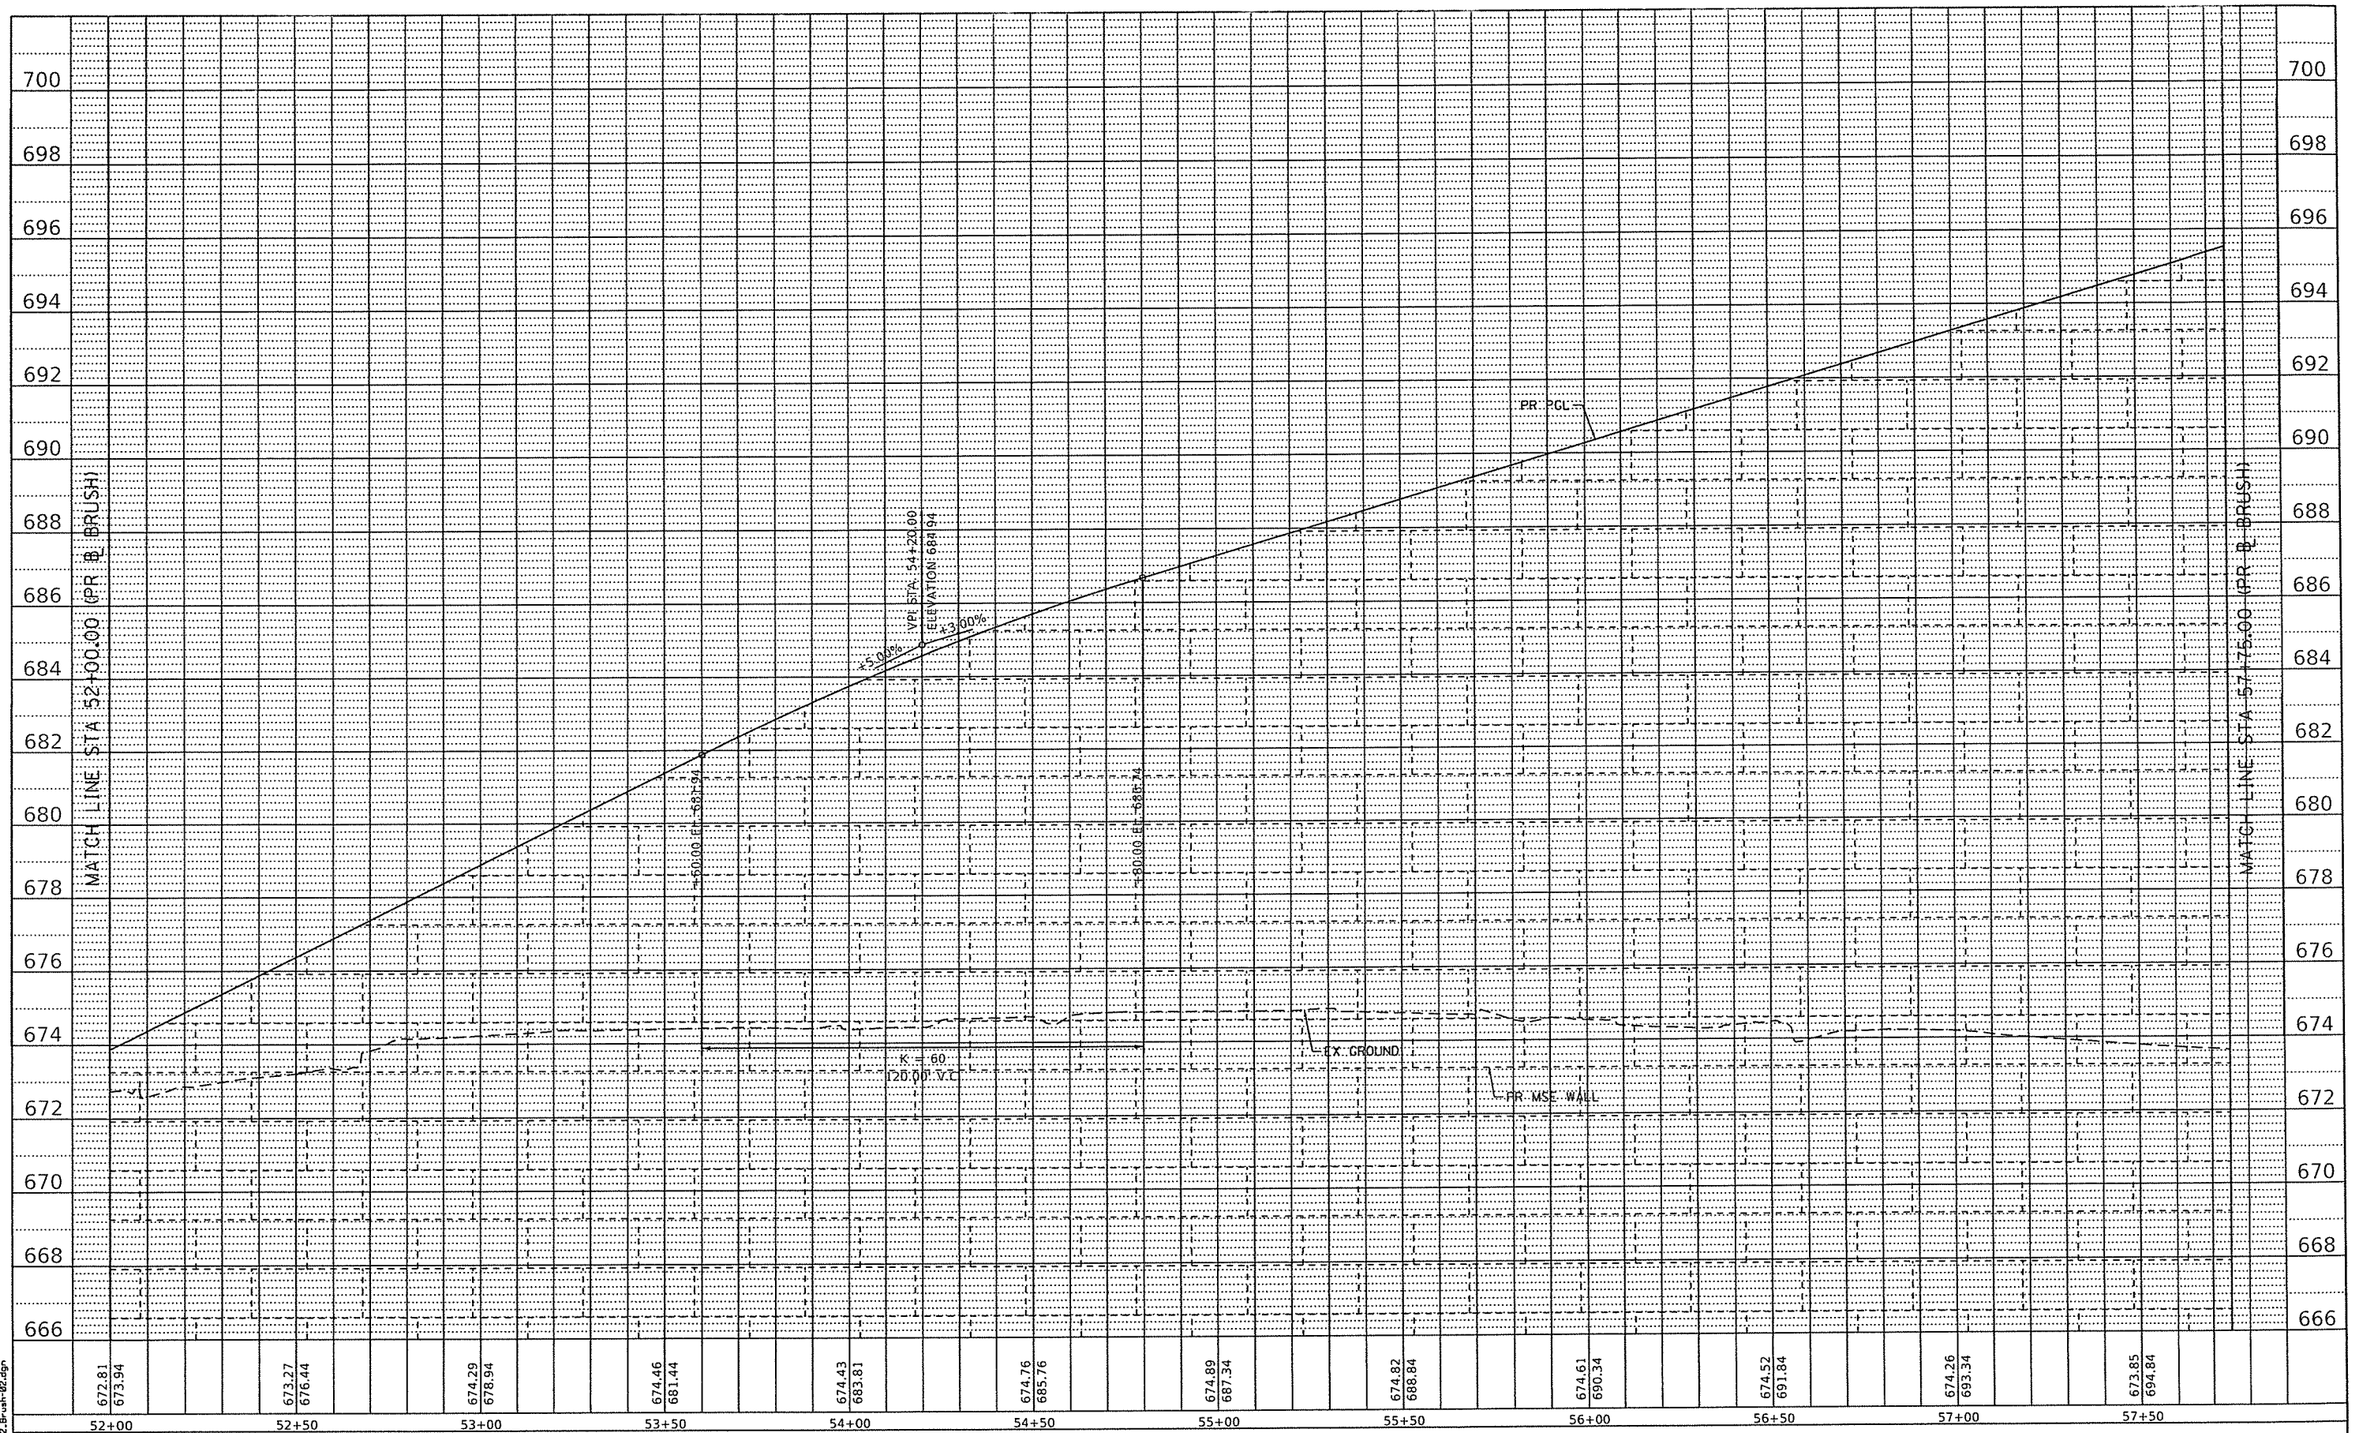

PLAN	BY	DATE
NOTE BOOK NO. ____	SURVEYED PLOTTED ALIGNMENT CHECKED RT.-OF WAY CHECKED CADD FILE NAME	

PROFILE	BY	DATE
NOTE BOOK NO. ____	SURVEYED PLOTTED GRADES CHECKED B.M. NOTED STRUCTURE NOTATIONS CHECKED	

FILE NAME 68B03202_SHT_Profile_02_Brush-02.dgn

AECOM
303 EAST WACKER DRIVE, SUITE 1400
CHICAGO, IL 60601-5276
PHONE: (312) 373-7700 FAX: (312) 373-6800

USER NAME = SeanB	DESIGNED - LMB	REVISED -
	DRAWN - LMB	REVISED -
PLOT SCALE = 40.0000 ' / in.	CHECKED - WBS	REVISED -
PLOT DATE = 8/30/2019	DATE - 8/30/19	REVISED -

STATE OF ILLINOIS
DEPARTMENT OF TRANSPORTATION

BRUSH COLLEGE ROAD
ROADWAY PROFILE

SCALE: 1"=10' V | SHEET 2 OF 20 SHEETS | STA. 52+00.00 TO STA. 57+75.00

F.A.U. RTE.	SECTION	COUNTY	TOTAL SHEETS	SHEET NO.
7448	09-00933-01-BR	MACON	74	56
		CONTRACT NO. 6WGY(165)		
		ILLINOIS FED. AID PROJECT		

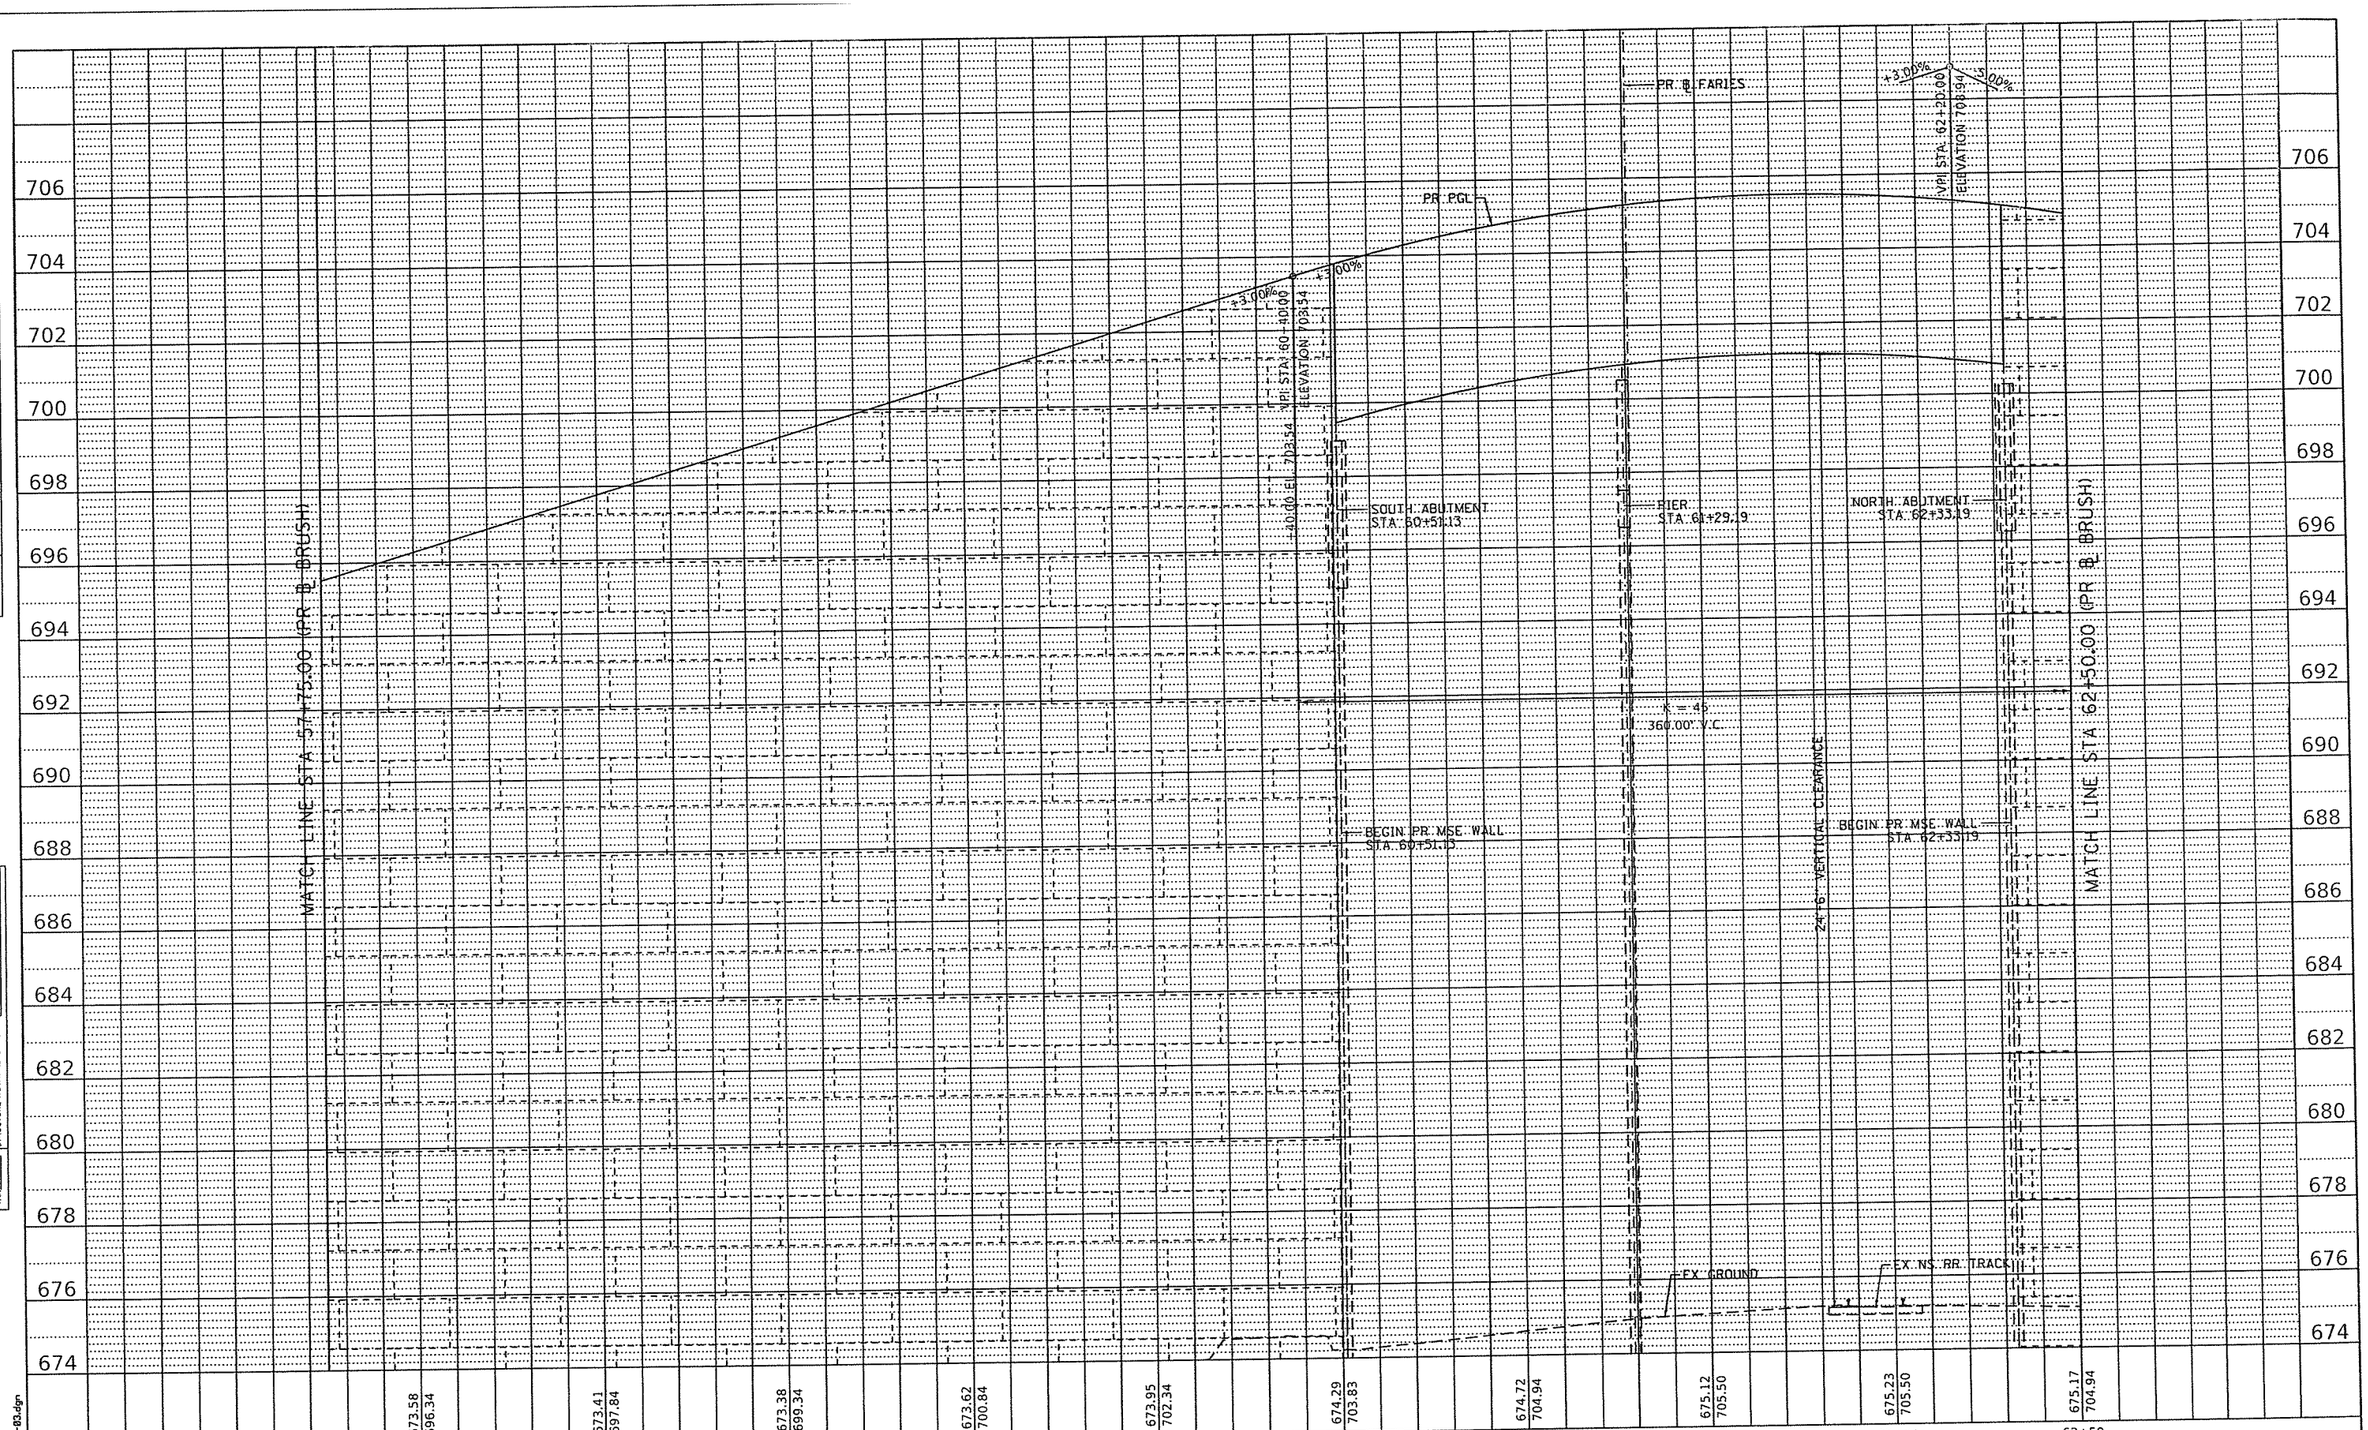

PLAN		BY	DATE
NOTE BOOK NO.	SURVEYED		
	PLOTTED		
	ALIGNMENT CHECKED		
	RT. OF WAY CHECKED		
	CADD FILE NAME		

PROFILE		BY	DATE
NOTE BOOK NO.	SURVEYED		
	PLOTTED		
	GRADES CHECKED		
	B.M. NOTED & CHECKED		
	STRUCTURE NOTATIONS CITED		

FILE NAME 60683282_SHT_Profile_03_Brush-03.dgn

AECOM
303 EAST WACKER DRIVE, SUITE 1400
CHICAGO, IL 60601-5276
PHONE: (312) 373-7700 FAX: (312) 373-6800

USER NAME = SearsB	DESIGNED - LMB	REVISED -	
	DRAWN - LMB	REVISED -	
PLOT SCALE = 40.0000 ' / in.	CHECKED - WBS	REVISED -	
PLOT DATE = 8/30/2019	DATE - 8/30/19	REVISED -	

STATE OF ILLINOIS
DEPARTMENT OF TRANSPORTATION

BRUSH COLLEGE ROAD
ROADWAY PROFILE

SCALE: 1"=10' V | SHEET 3 OF 20 SHEETS | STA. 57+75.00 TO STA. 62+50.00

F.A.U. RTE.	SECTION	COUNTY	TOTAL SHEETS	SHEET NO.
7448	09-00933-01-BR	MACON	74	57

CONTRACT NO. 6WGY(165)

ILLINOIS FED. AID PROJECT

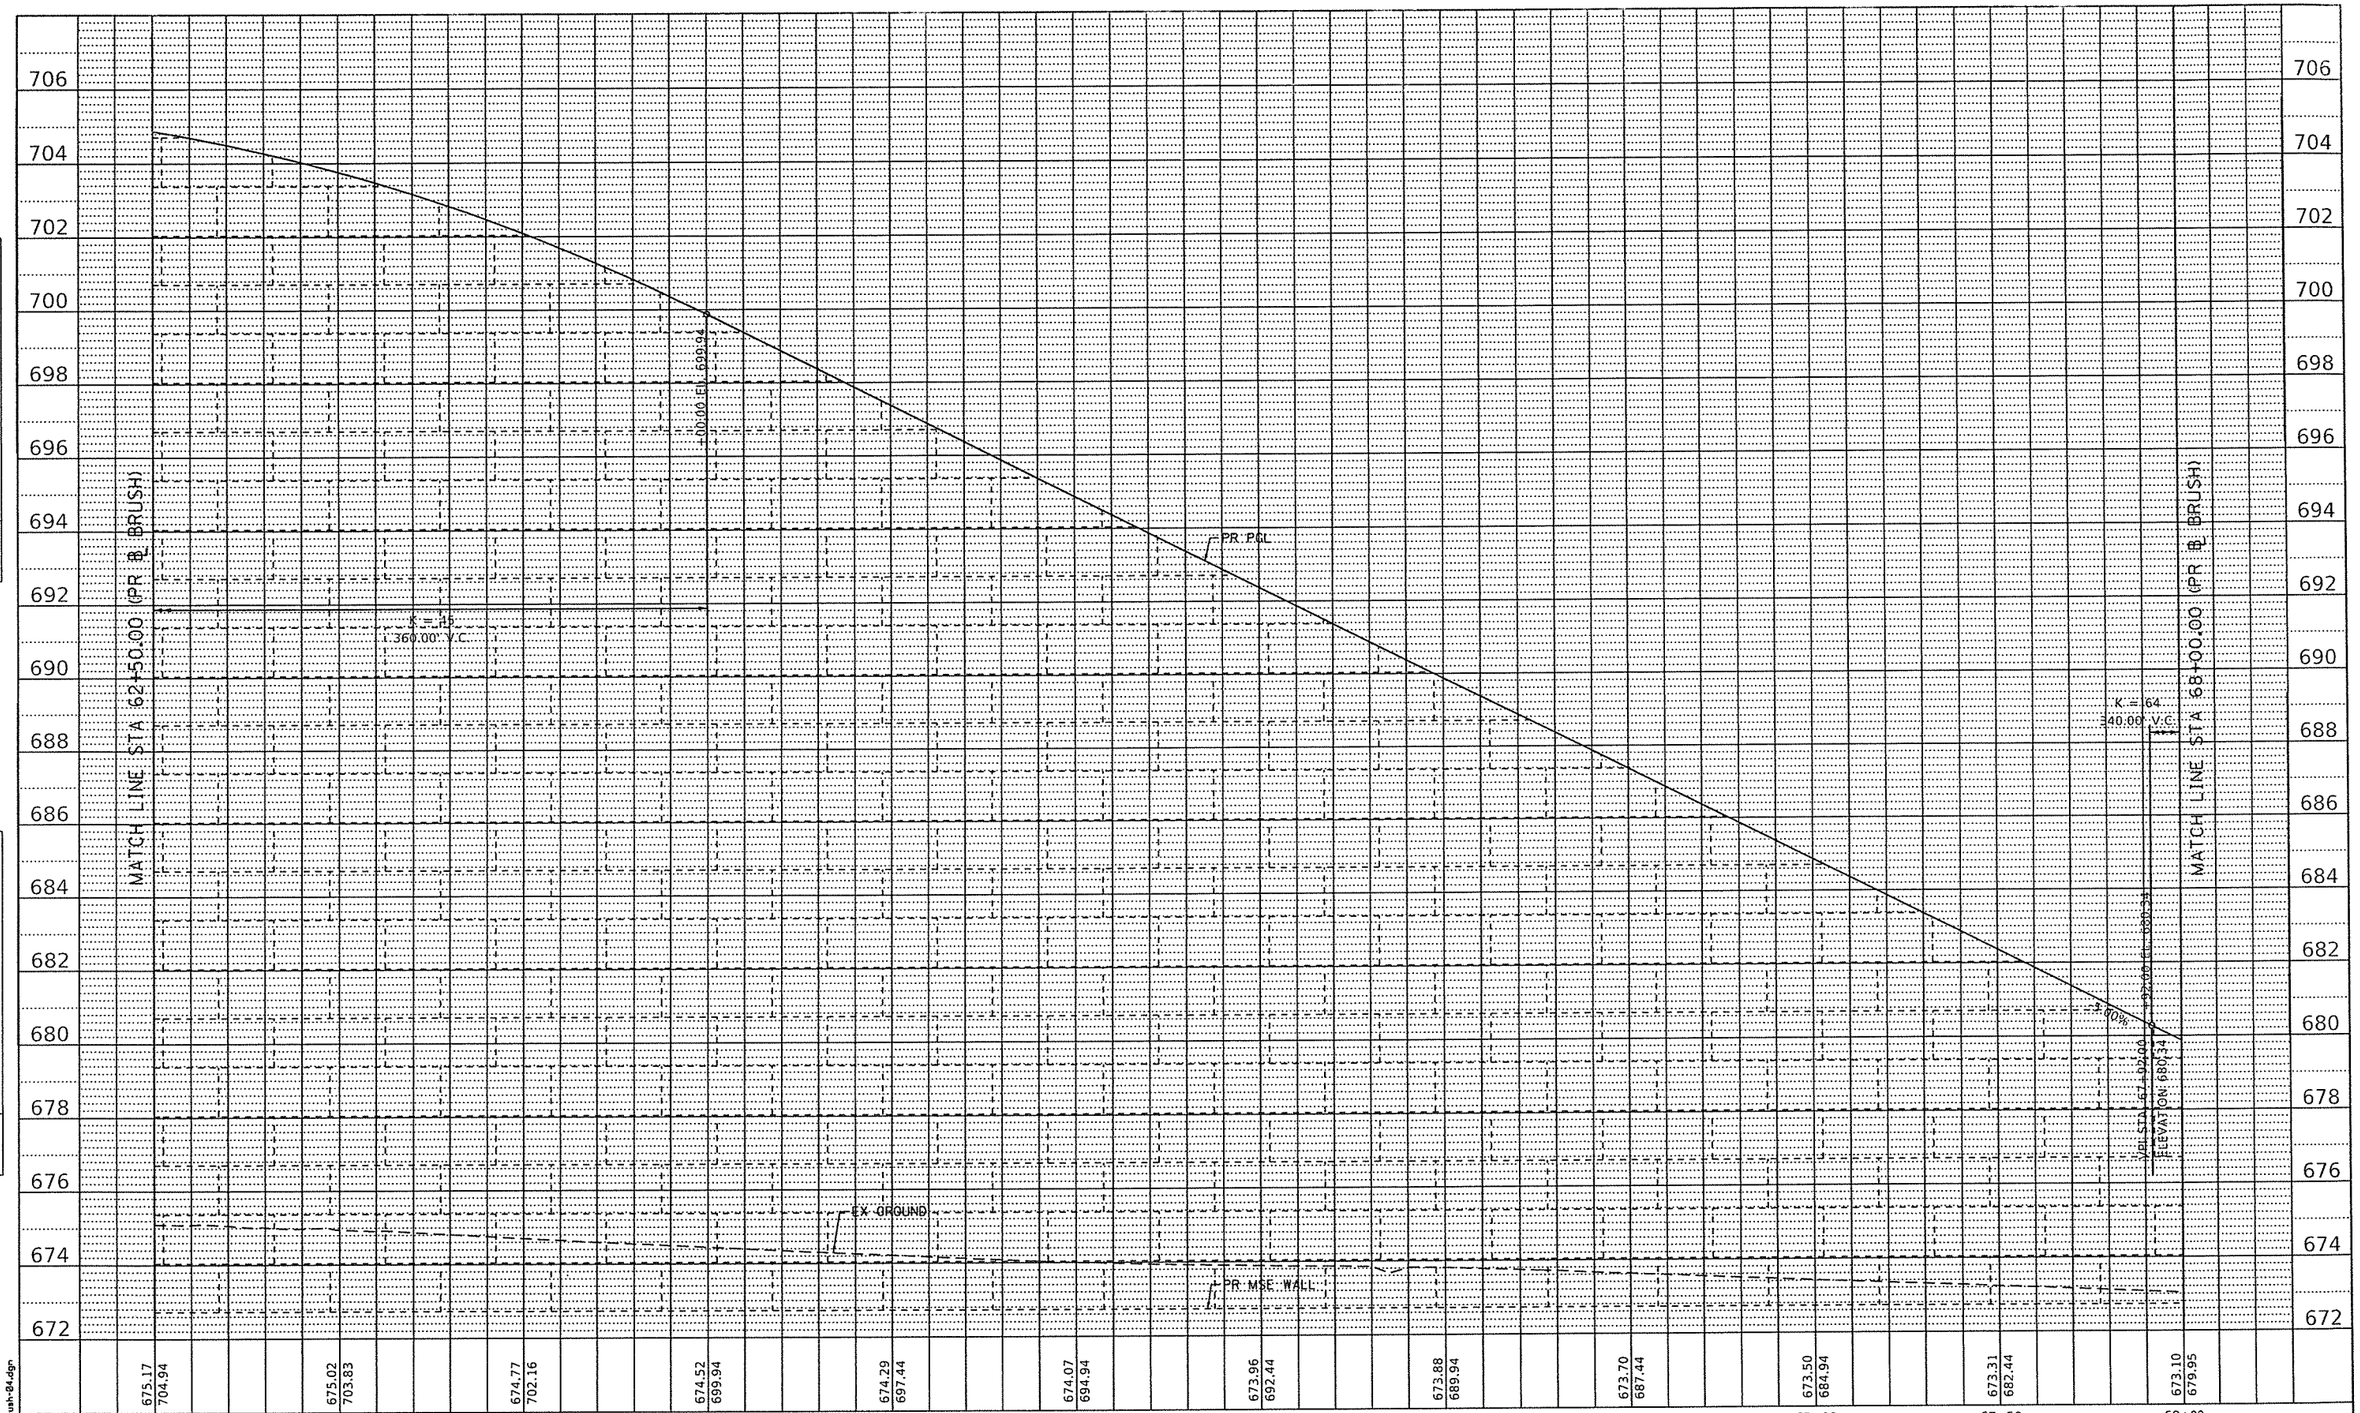

PLAN	BY	DATE
SURVEYED		
PLOTTED		
ALIGNMENT CHECKED		
RT. OF WAY CHECKED		
CADD FILE NAME		
NOTE BOOK		
NO.		

PROFILE	BY	DATE
SURVEYED		
PLOTTED		
GRADES CHECKED		
G.M. MODED		
STRUCTURE NOTATYS CITED		
NOTE BOOK		
NO.		

FILE NAME 68B03202_SHT_Profile_04_Brush-04.dgn

AECOM
303 EAST WACKER DRIVE, SUITE 1400
CHICAGO, IL 60601-5276
PHONE: (312) 373-7700 FAX: (312) 373-6800

USER NAME = SearsB	DESIGNED - LMB	REVISED -	
	DRAWN - LMB	REVISED -	
PLOT SCALE = 40.0000 ' / in.	CHECKED - WBS	REVISED -	
PLOT DATE = 8/30/2019	DATE - 8/30/19	REVISED -	

STATE OF ILLINOIS
DEPARTMENT OF TRANSPORTATION

BRUSH COLLEGE ROAD
ROADWAY PROFILE

SCALE: 1"=10' V | SHEET 4 OF 20 SHEETS | STA. 62+50.00 TO STA. 68+00.00

F.A.U. RTE.	SECTION	COUNTY	TOTAL SHEETS	SHEET NO.
7448	09-00933-01-BR	MACON	74	58
		CONTRACT NO. 6WGY(165)		
		ILLINOIS FED. AID PROJECT		

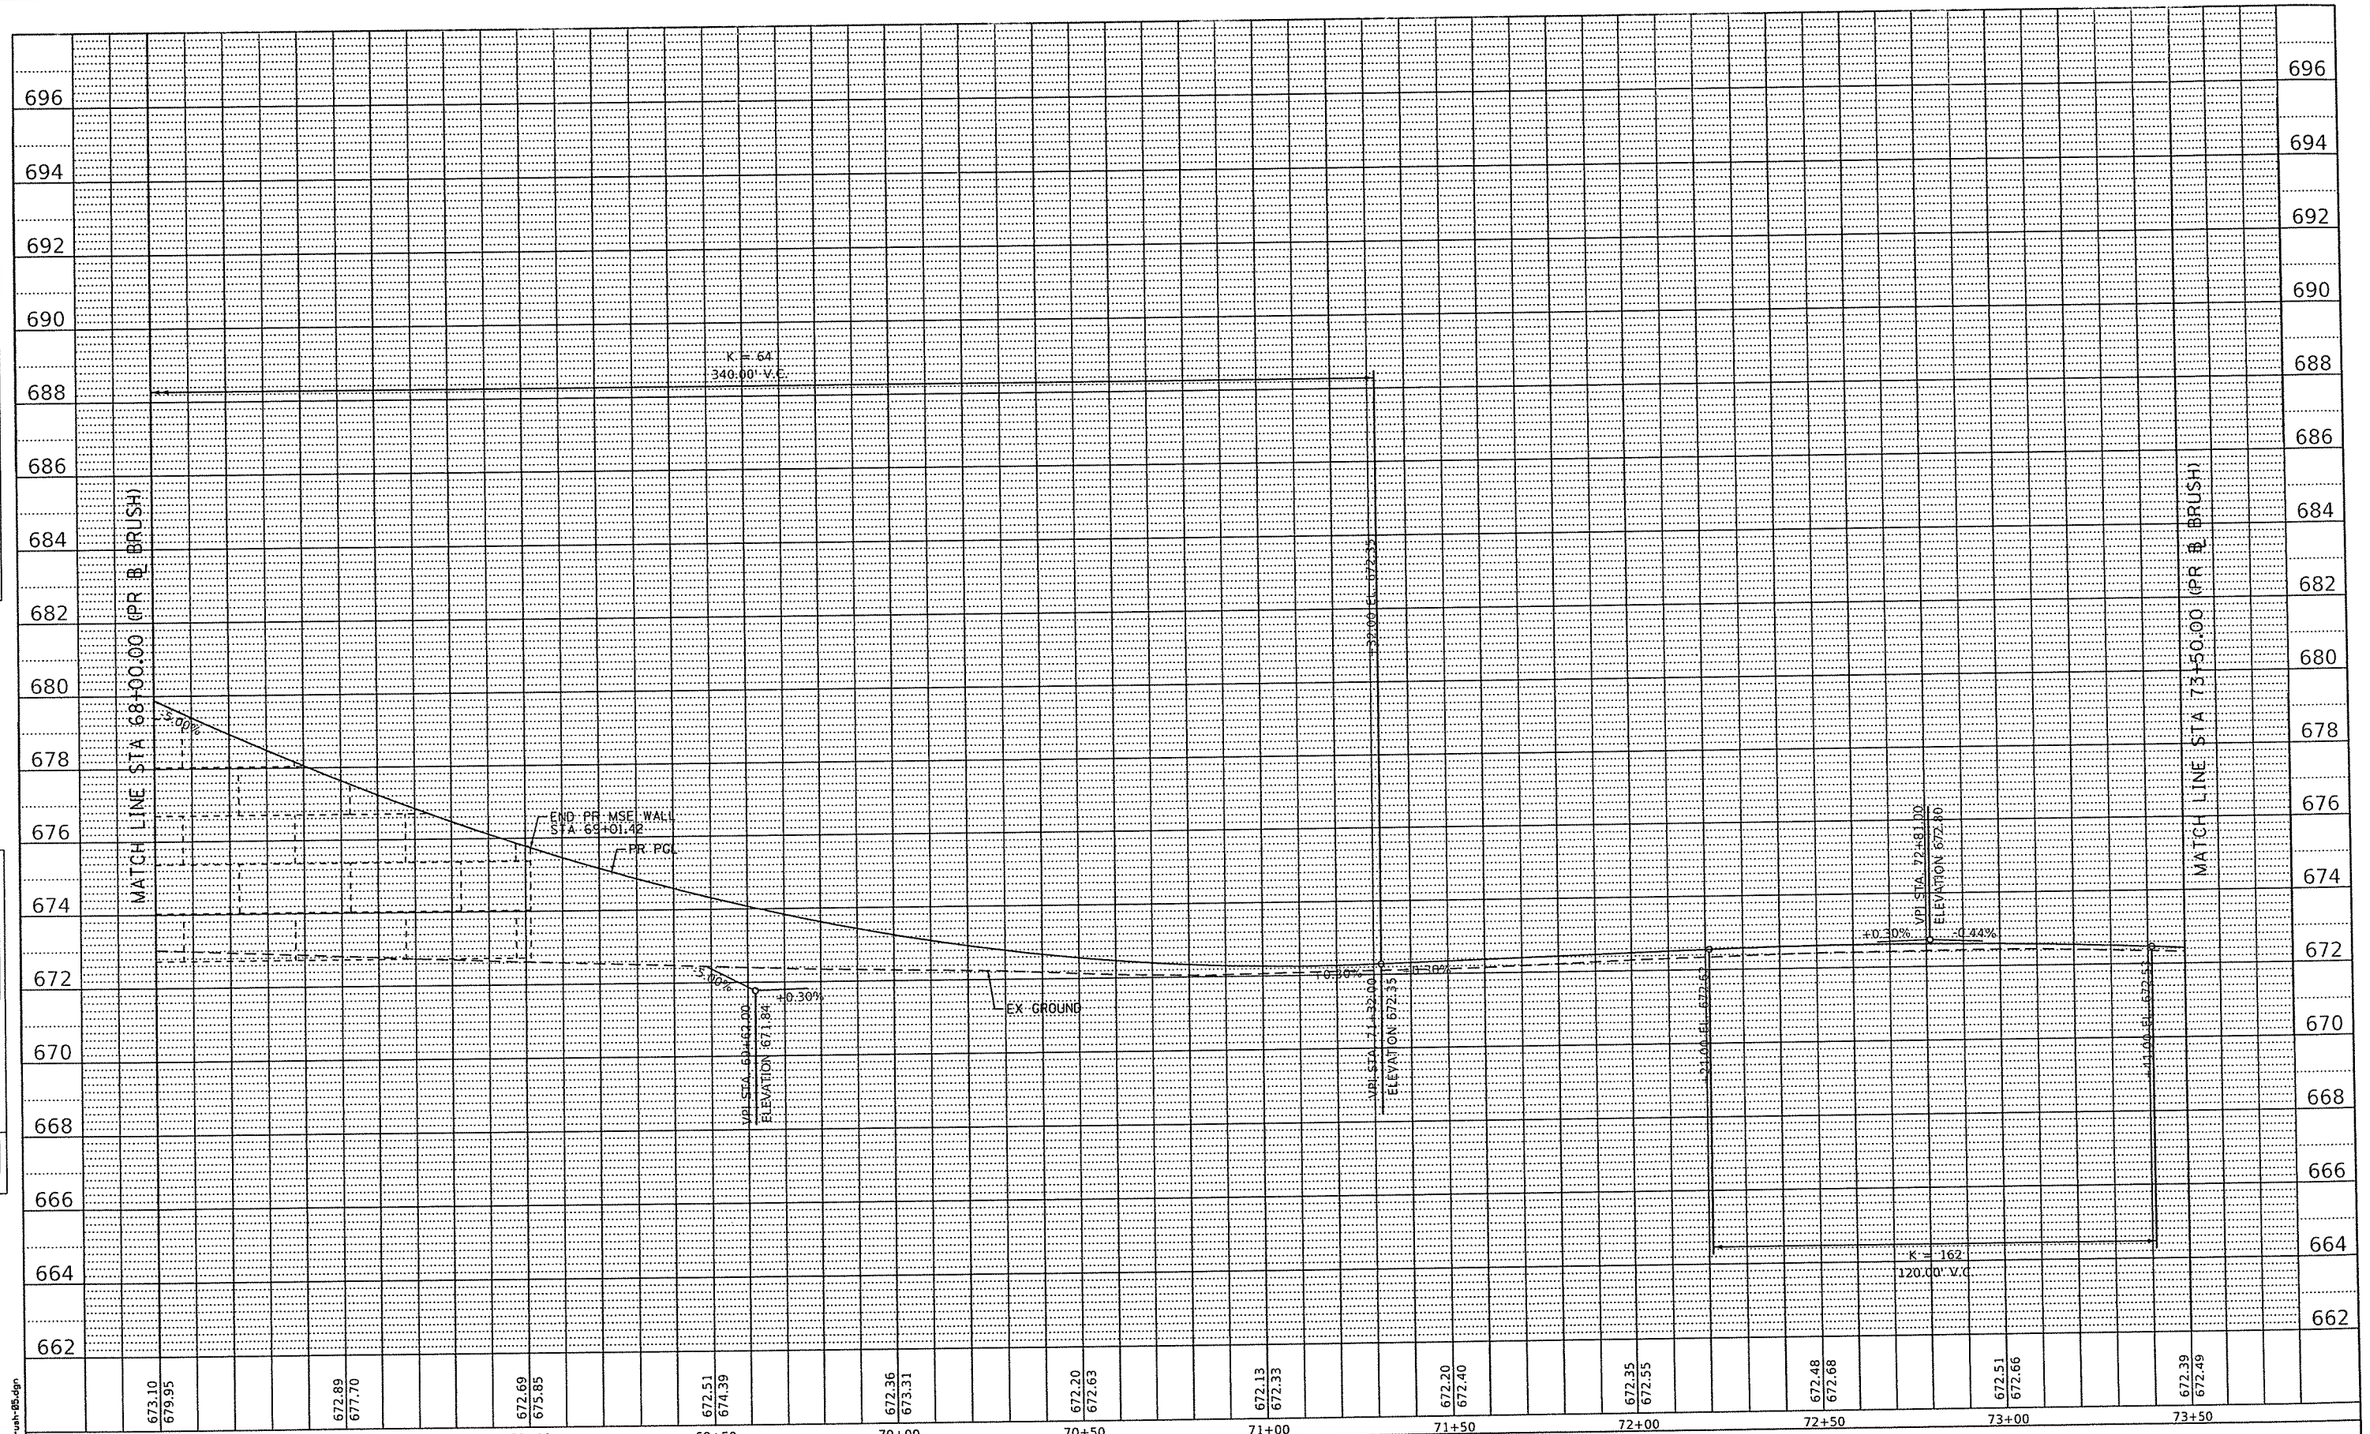

PLAN			
NOTE BOOK NO.	SURVEYED	BY	DATE
	PLOTTED		
	ALIGNMENT CHECKED		
	RT. OF WAY CHECKED		
	CADD FILE NAME		

PROFILE			
NOTE BOOK NO.	SURVEYED	BY	DATE
	PLOTTED		
	GAUGES CHECKED		
	BLANKETED		
	STRUCTURE NOTATNS CHKD		

FILE NAME 68693202_SHT_Profile_85_Brush-005.dgn

AECOM
303 EAST WACKER DRIVE, SUITE 1600
CHICAGO, IL 60601-5276
PHONE: (312) 373-7700 FAX: (312) 373-6800

USER NAME = SearsB	DESIGNED - LMB	REVISED -	
	DRAWN - LMB	REVISED -	
PLOT SCALE = 40.0000 ' / in.	CHECKED - WBS	REVISED -	
PLOT DATE = 8/30/2019	DATE - 8/30/19	REVISED -	

STATE OF ILLINOIS
DEPARTMENT OF TRANSPORTATION

BRUSH COLLEGE ROAD
ROADWAY PROFILE

SCALE: 1"=10' V | SHEET 5 OF 20 SHEETS | STA. 68+00.00 TO STA. 73+50.00

F.A.U. RTE.	SECTION	COUNTY	TOTAL SHEETS	SHEET NO.
7448	09-00933-01-BR	MACON	74	59
		CONTRACT NO. 6WGY(165)		
		ILLINOIS FED. AID PROJECT		

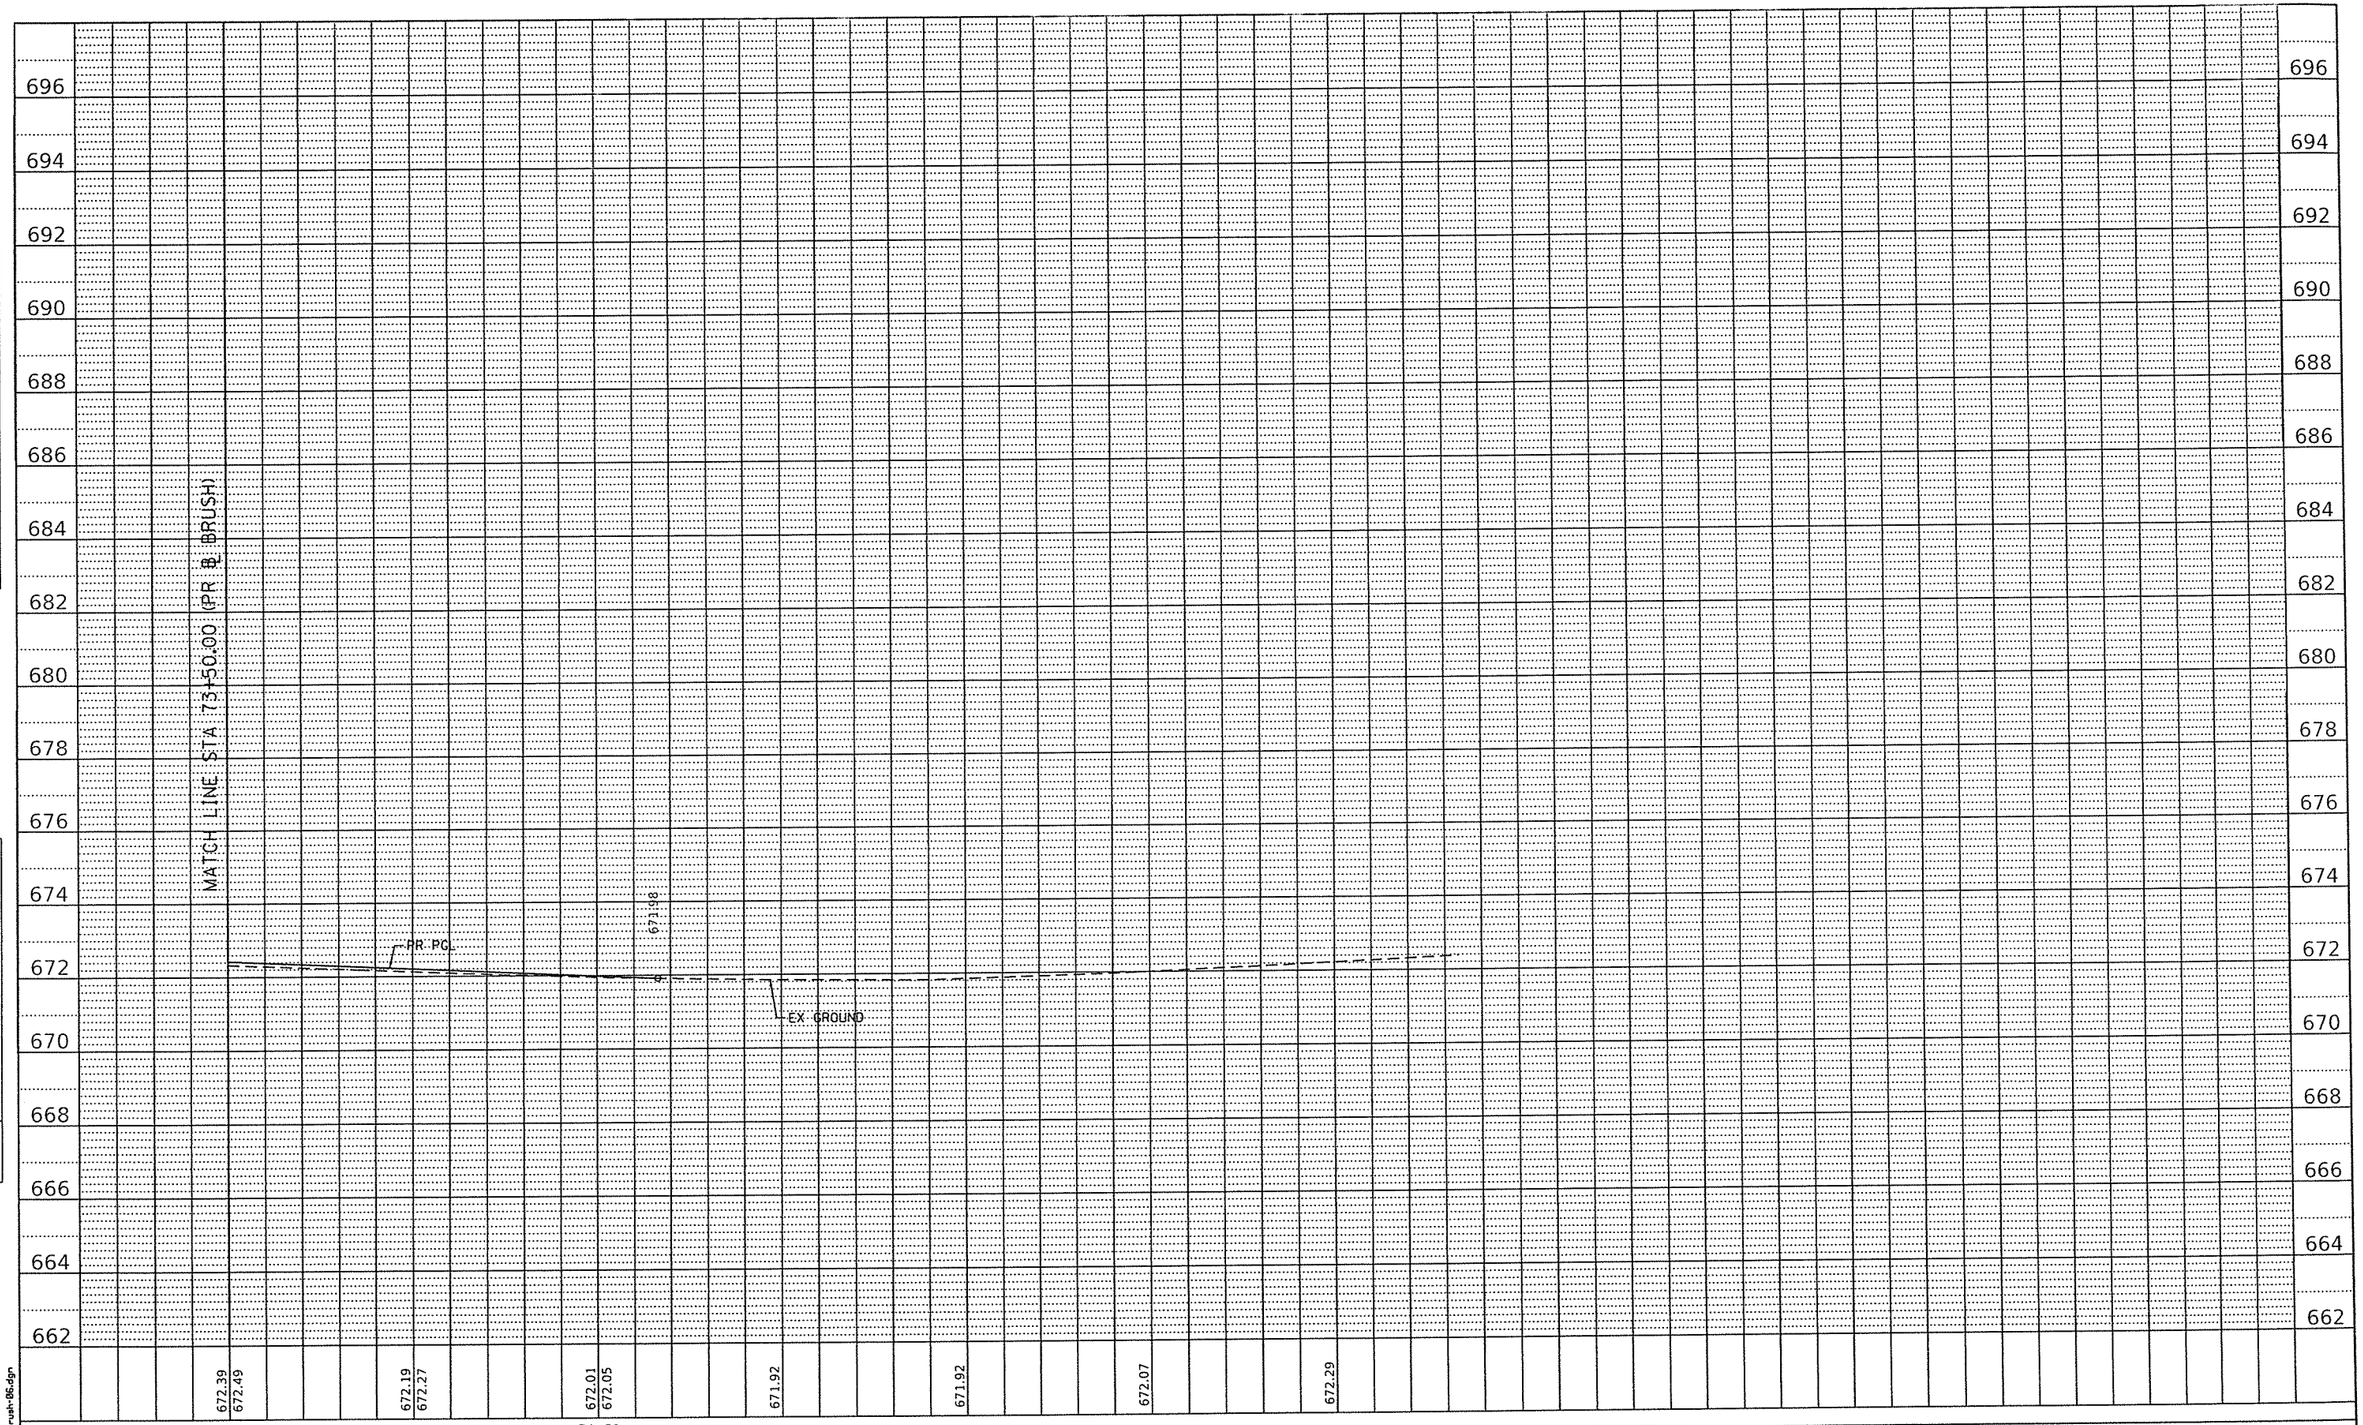

PLAN
NOTE BOOK NO.
SURVEYED
PLOTTED
ALIGNMENT CHECKED
RT. OF WAY CHECKED
COORD. FILE NAME
BY
DATE

PROFILE
NOTE BOOK NO.
SURVEYED
PLOTTED
GRADES CHECKED
B.M. NOTED
STRUCTURE NOTATIONS CHKD
BY
DATE

FILE NAME 68B3282_SHT_Profile_06_Brush-06.dgn

AECOM
303 EAST WACKER DRIVE, SUITE 1400
CHICAGO, IL 60601-5276
PHONE: (312) 373-7700 FAX: (312) 373-6800

USER NAME = SearsB	DESIGNED - LMB	REVISED -	
	DRAWN - LMB	REVISED -	
PLOT SCALE = 40.0000 ' / in.	CHECKED - WBS	REVISED -	
PLOT DATE = 8/30/2019	DATE - 8/30/19	REVISED -	

STATE OF ILLINOIS
DEPARTMENT OF TRANSPORTATION

BRUSH COLLEGE ROAD
ROADWAY PROFILE

SCALE: 1"=10' V | SHEET 6 OF 20 SHEETS | STA. 73+50.00 TO STA. 74+75.00

F.A.U. RTE.	SECTION	COUNTY	TOTAL SHEETS	SHEET NO.
7448	09-00933-01-BR	MACON	74	60
		CONTRACT NO. 6WCY(165)		
		ILLINOIS FED. AID PROJECT		

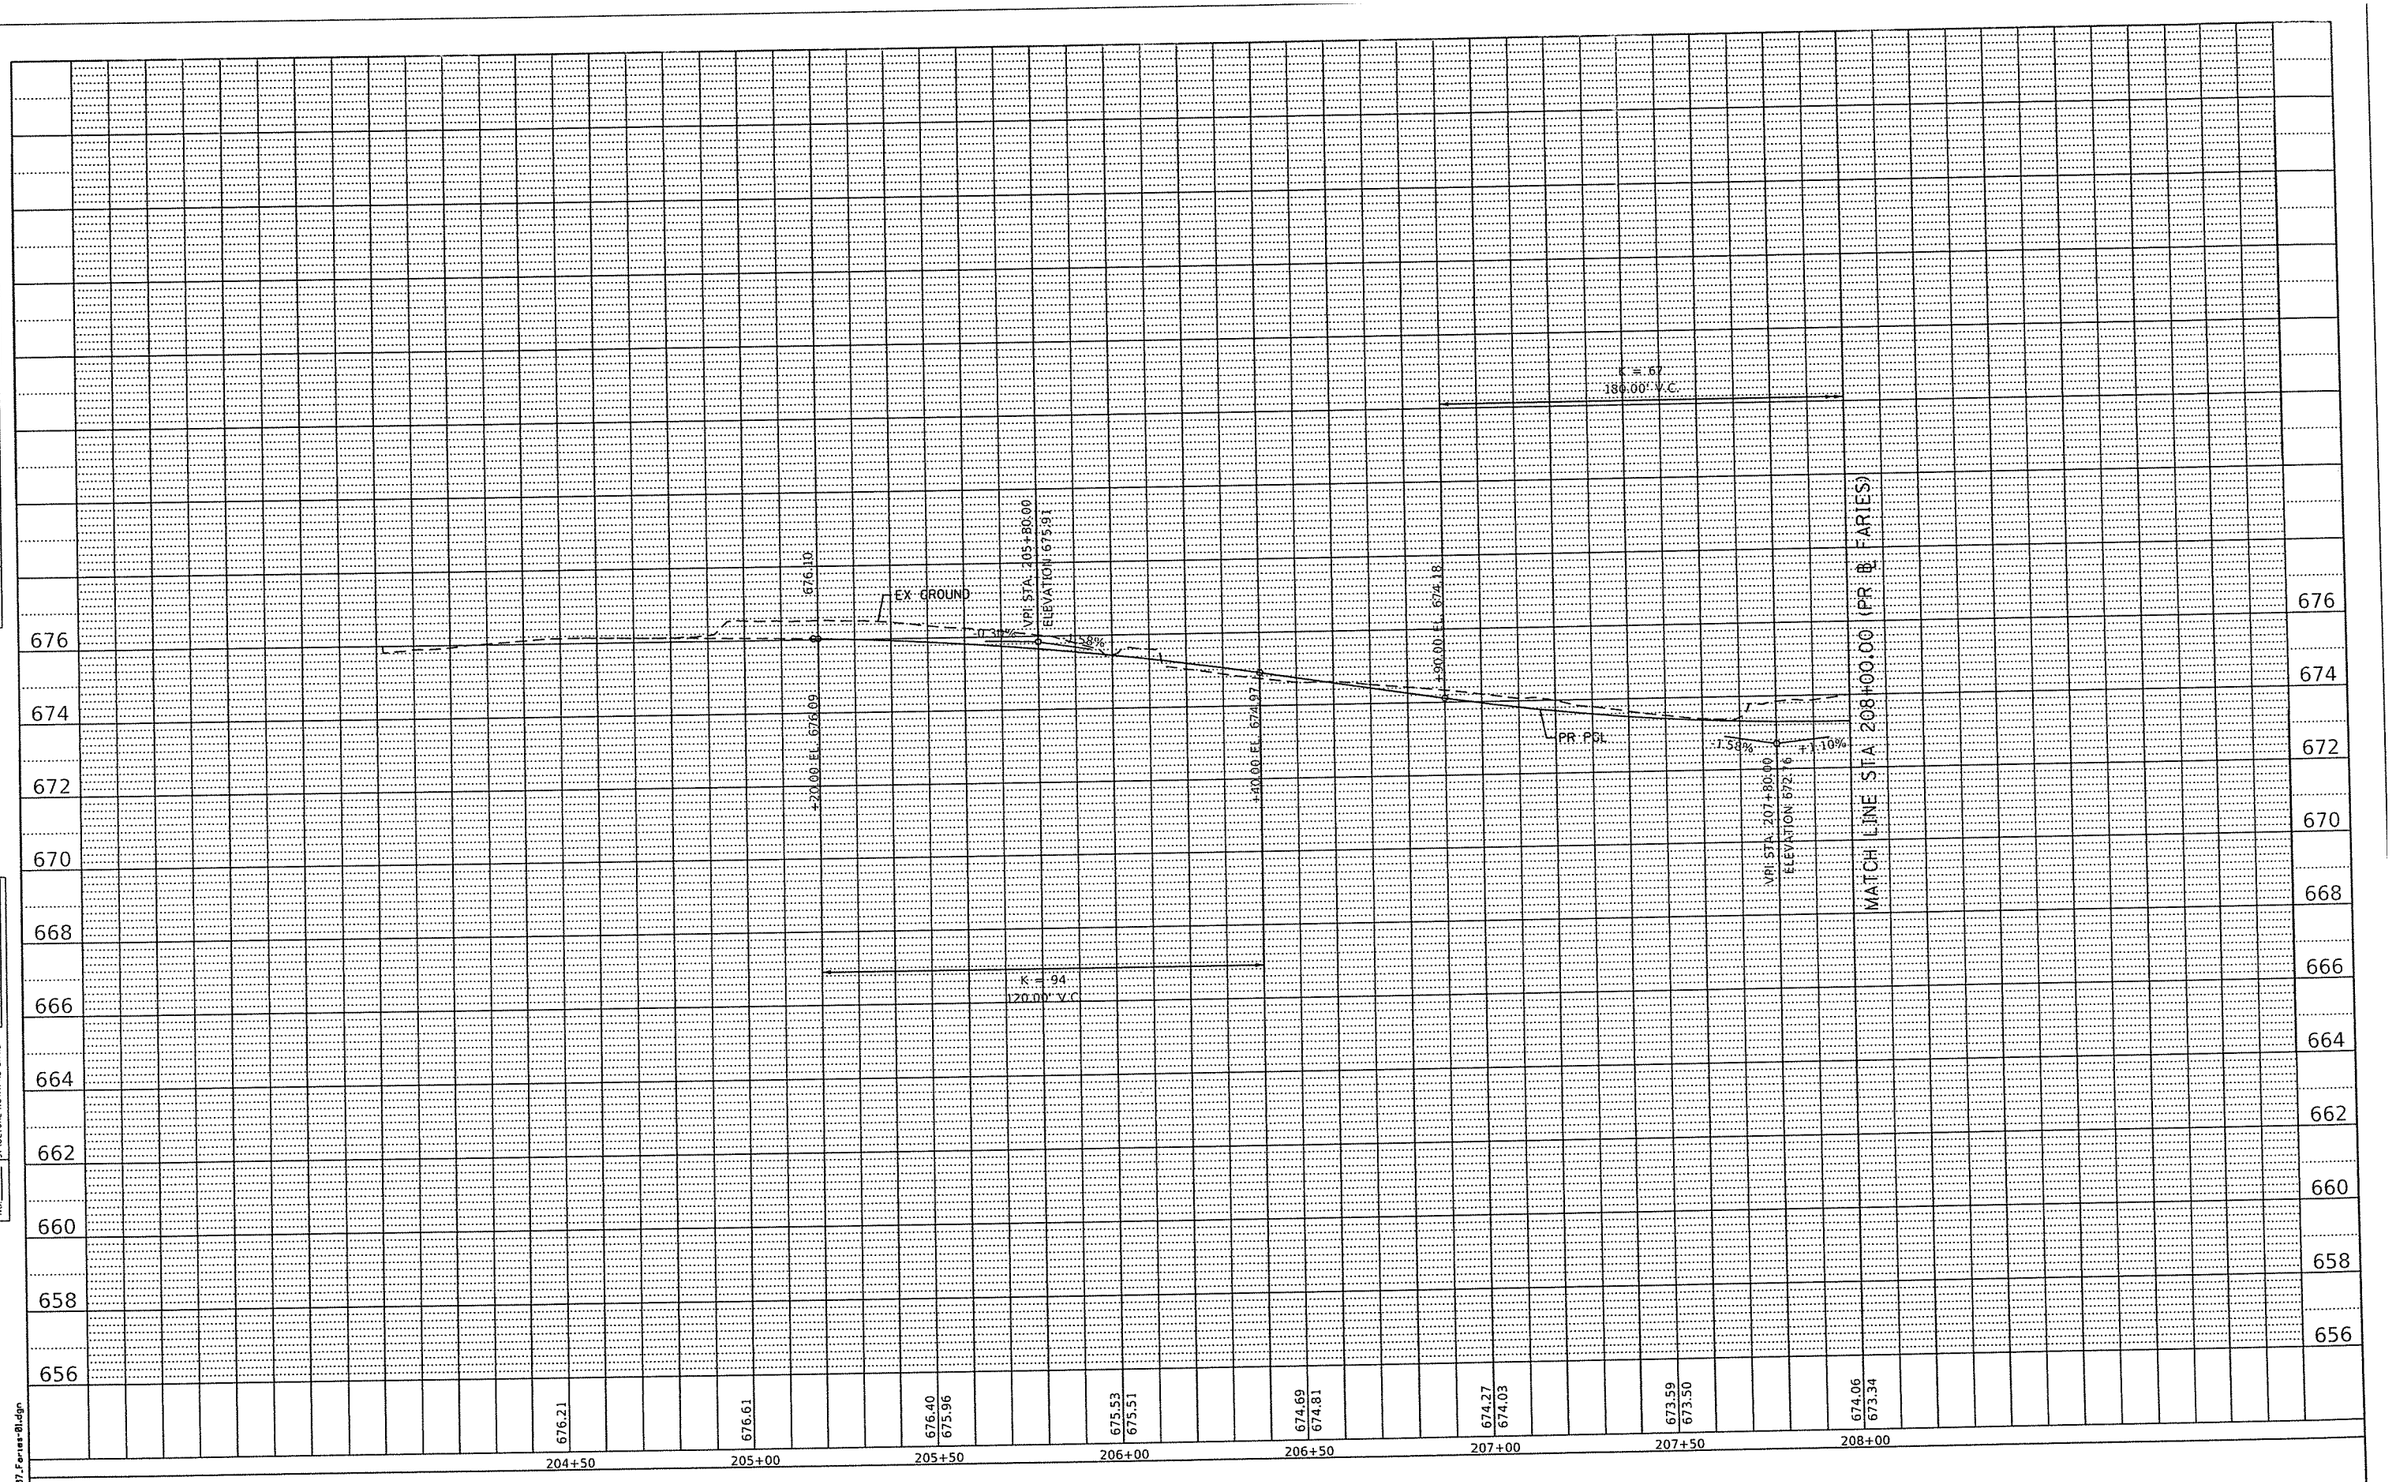

PLAN — SURVEYED / PLOTTED / ALIGNMENT CHECKED / RT. OF WAY CHECKED / CADD FILE NAME — NOTE BOOK NO. — BY — DATE

PROFILE — SURVEYED / PLOTTED / GRADES CHECKED / ALIGNMENT / STRUCTURE NOTAT'NS CHKD — NOTE BOOK NO. — BY — DATE

FILE NAME 68B3282_SHT_Profile_07_Faries-Bldgn

AECOM
303 EAST WACKER DRIVE, SUITE 1400
CHICAGO, IL 60601-5276
PHONE: (312) 373-7700 FAX: (312) 373-6800

USER NAME = SearsB	DESIGNED - LMB	REVISED -
	DRAWN - LMB	REVISED -
PLOT SCALE = 40.0000 ' / in.	CHECKED - WBS	REVISED -
PLOT DATE = 8/30/2019	DATE - 8/30/19	REVISED -

STATE OF ILLINOIS
DEPARTMENT OF TRANSPORTATION

FARIES PARKWAY
ROADWAY PROFILE

SCALE: 1"=10' V | SHEET 7 OF 20 SHEETS | STA. 204+50.00 TO STA. 208+00.00

F.A.U. RTE.	SECTION	COUNTY	TOTAL SHEETS	SHEET NO.
7448	09-00933-01-BR	MACON	74	61
		CONTRACT NO. 6WGY(165)		
		ILLINOIS FED. AID PROJECT		

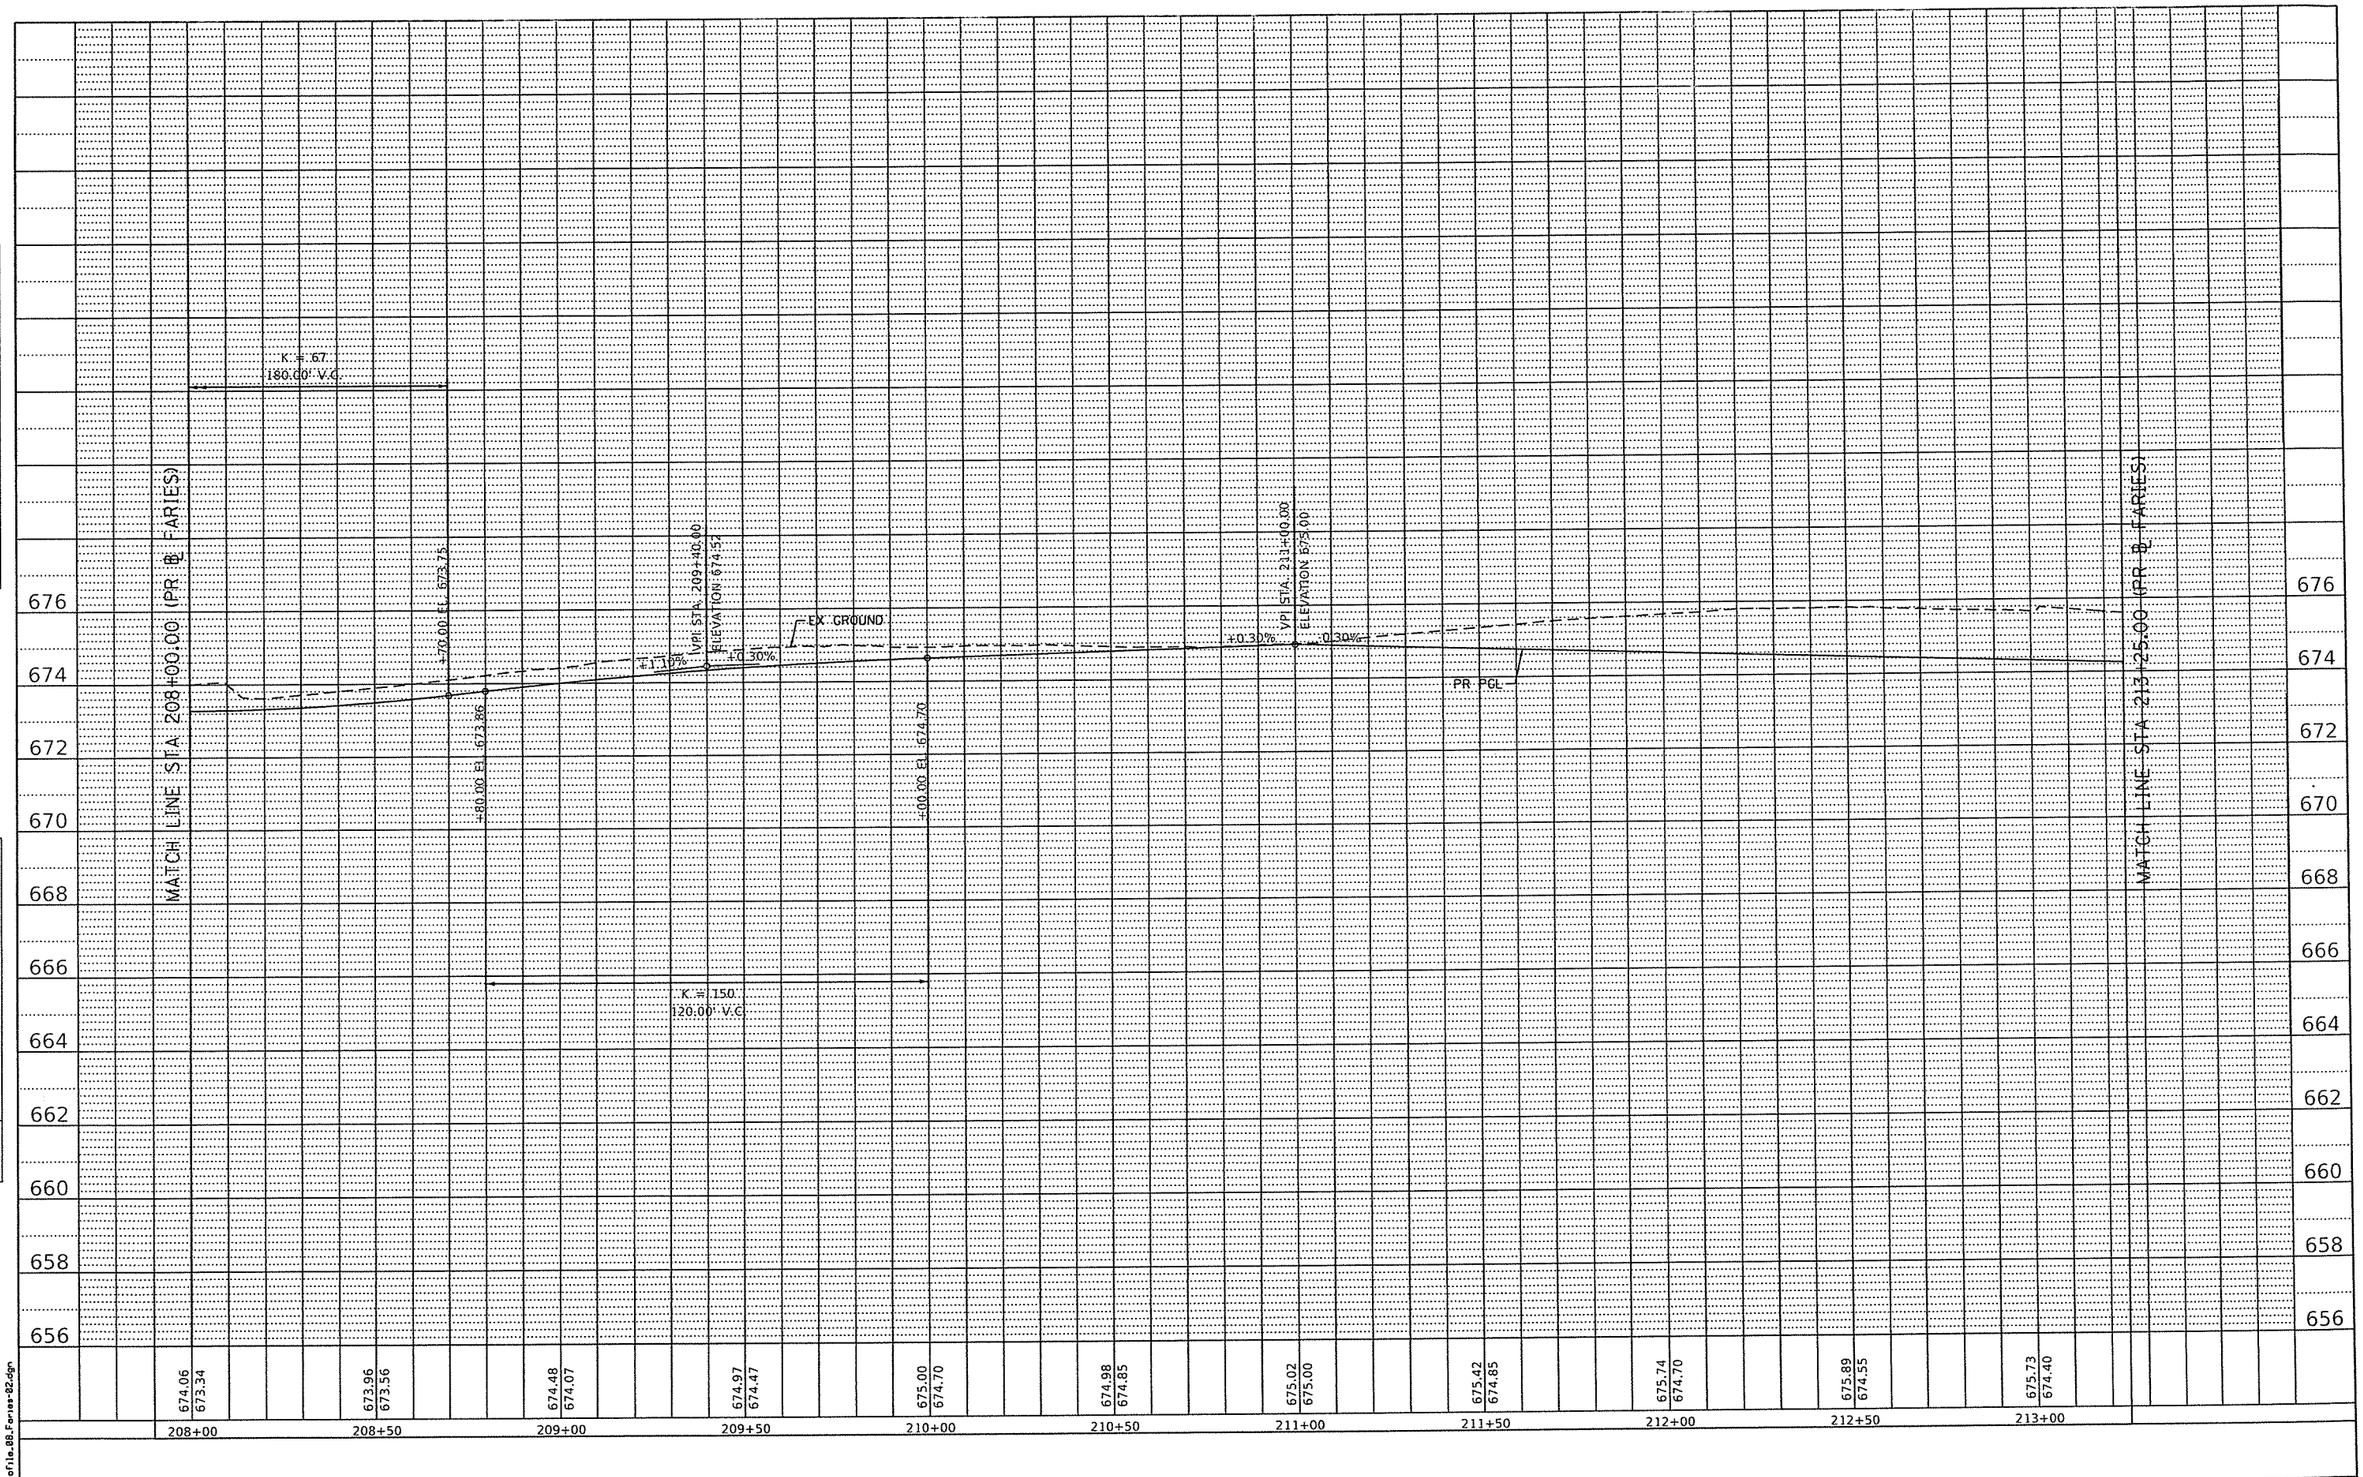

PLAN
NOTE BOOK NO.
SURVEYED
PLOTTED
GRADES CHECKED
HORIZ. ALIGNMENT CHECKED
INT. OF VAV CHECKED
CADD FILE NAME
BY
DATE

PROFILE
NOTE BOOK NO.
SURVEYED
PLOTTED
GRADES CHECKED
HORIZ. ALIGNMENT
STRUCTURE NOTATIONS CHKD
By
DATE

FILE NAME 69603202_SHT_Profile.08_Faries-02.dgn

AECOM
303 EAST WACKER DRIVE, SUITE 1400
CHICAGO, IL 60601-5276
PHONE: (312) 373-7700 FAX: (312) 373-6800

USER NAME = SearsB	DESIGNED - LMB	REVISED -
	DRAWN - LMB	REVISED -
PLOT SCALE = 40.0000 ' / in.	CHECKED - WBS	REVISED -
PLOT DATE = 8/30/2019	DATE - 8/30/19	REVISED -

STATE OF ILLINOIS
DEPARTMENT OF TRANSPORTATION

FARIES PARKWAY
ROADWAY PROFILE

SCALE: 1"=10' V | SHEET 8 OF 20 SHEETS | STA. 208+00.00 TO STA. 213+25.00

F.A.U. RTE.	SECTION	COUNTY	TOTAL SHEETS	SHEET NO.
7448	09-00933-01-BR	MACON	74	62
		CONTRACT NO. 6WGY(165)		
		ILLINOIS	FED. AID PROJECT	

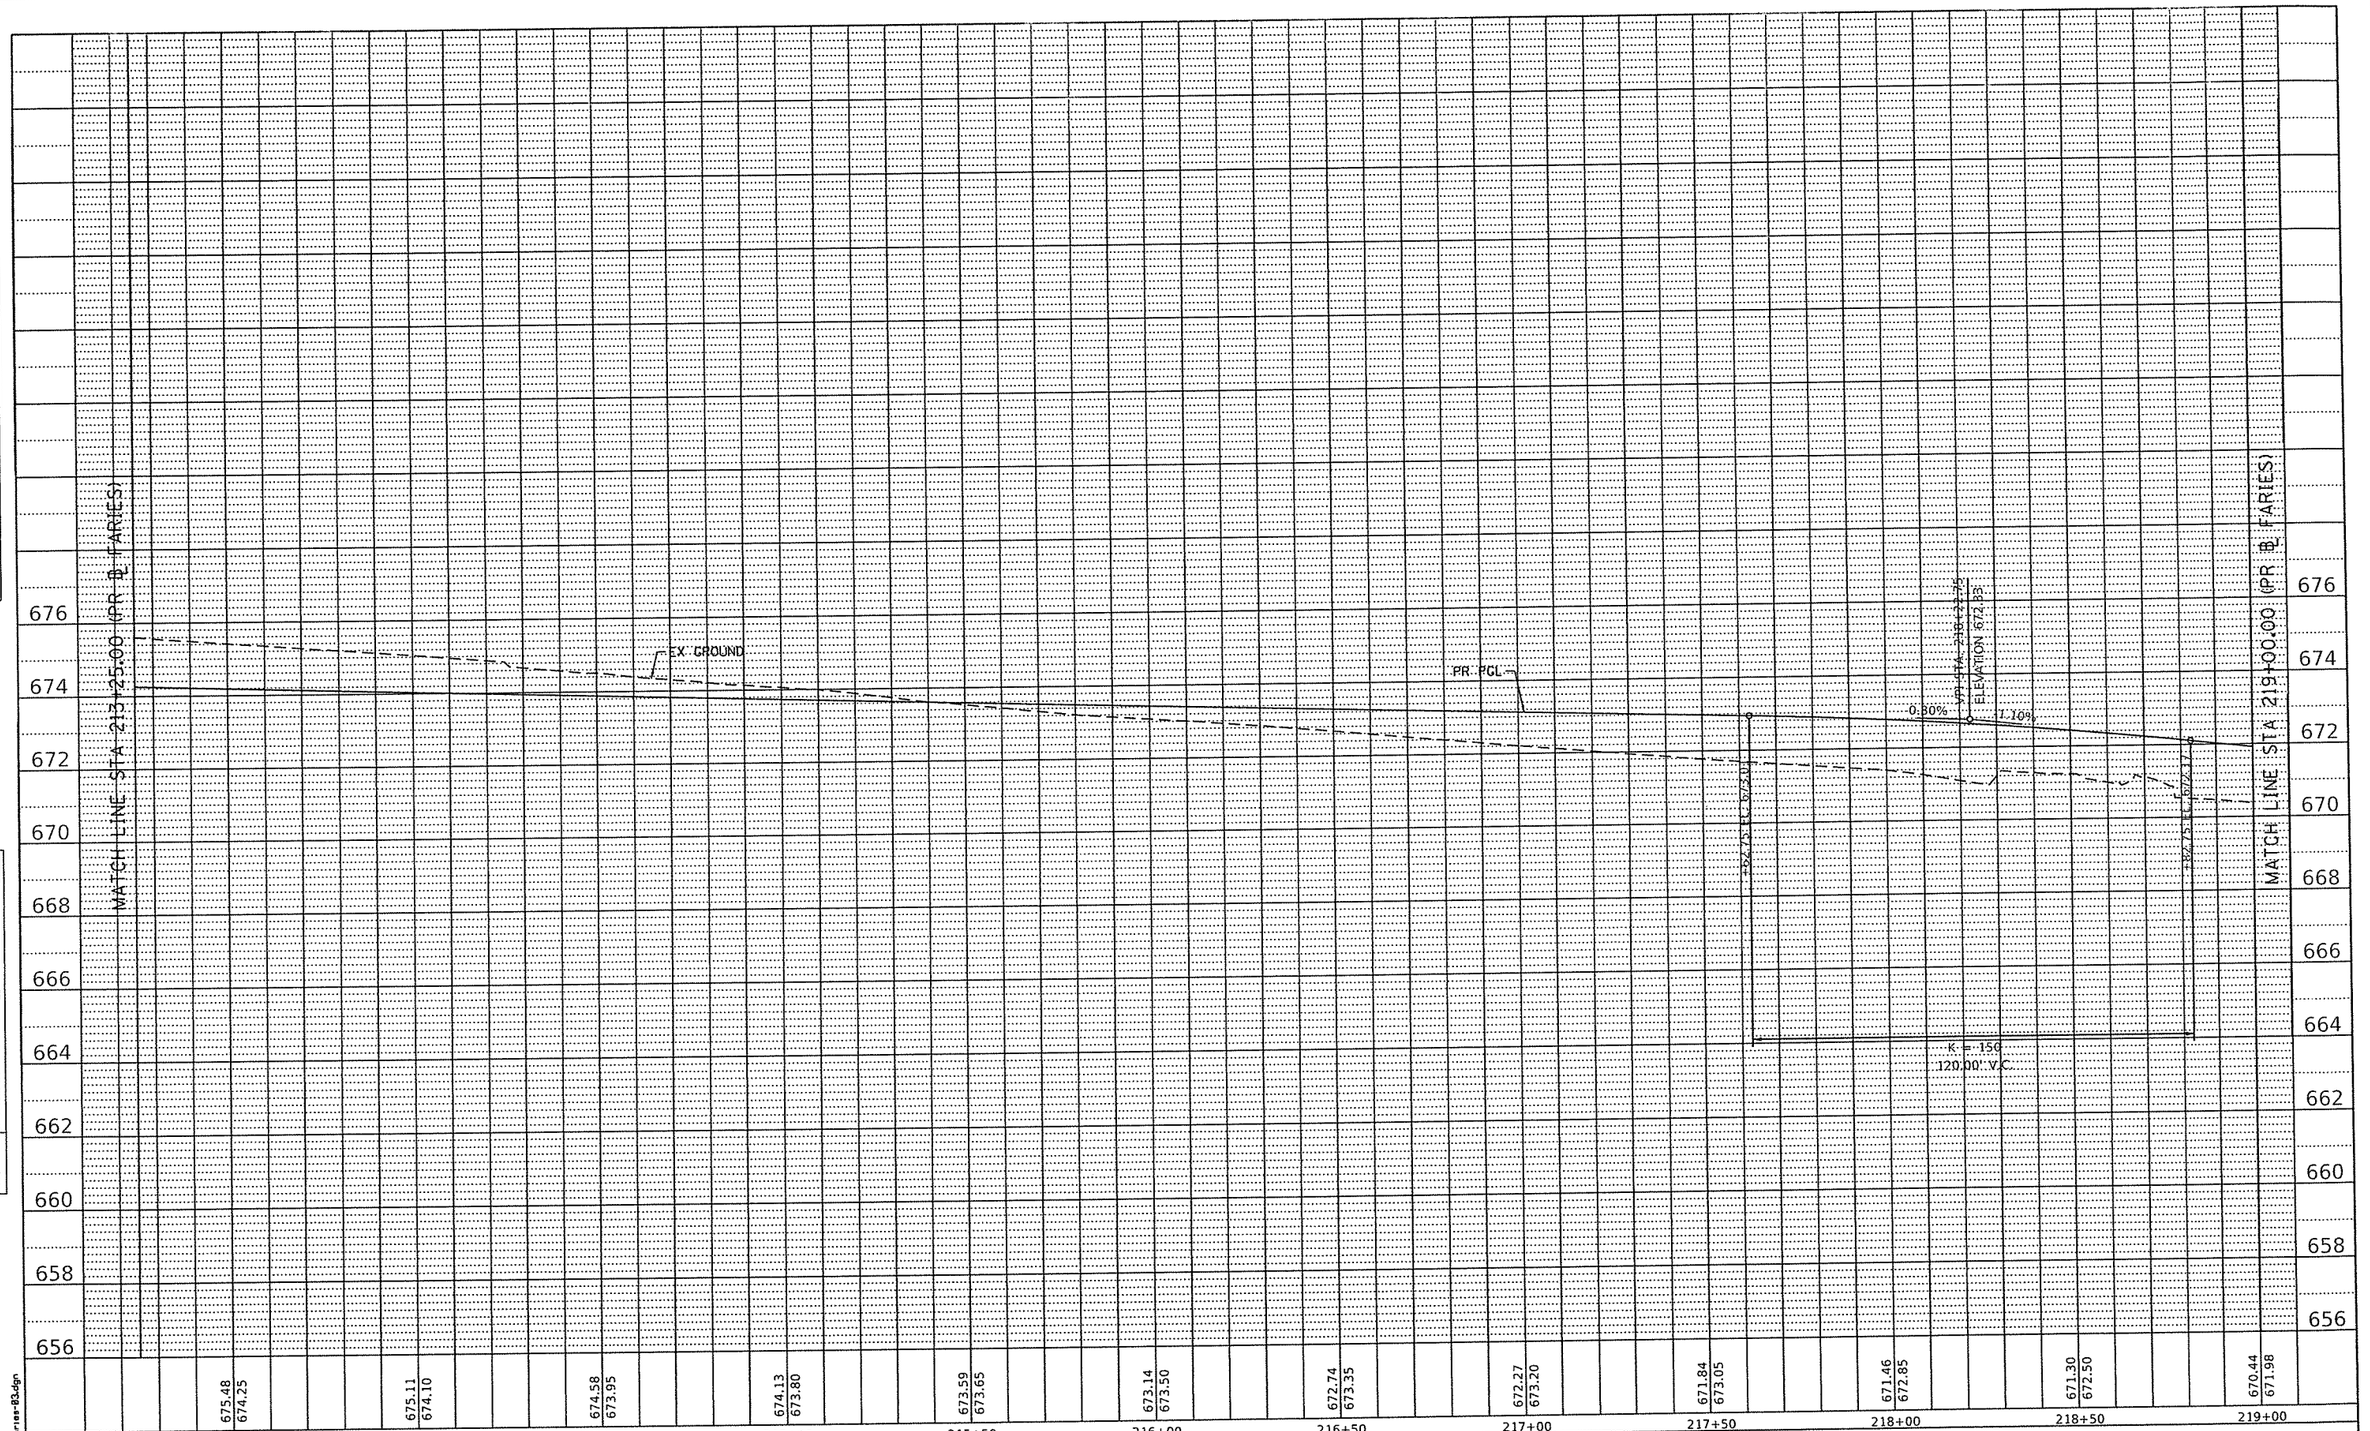

PLAN	BY	DATE
SURVEYED		
PLOTTED		
ALIGNMENT CHECKED		
RT. OF WAY CHECKED		
CADD FILE NAME		
NOTE BOOK NO.		

PROFILE	BY	DATE
SURVEYED		
PLOTTED		
GRADES CHECKED		
MASS ORD.		
STRUCTURE NOTATIONS CHECKED		
NOTE BOOK NO.		

FILE NAME 68083202_SHT_Profile_09_Faries-B3.dgn

AECOM
303 EAST WACKER DRIVE, SUITE 1400
CHICAGO, IL 60601-5276
PHONE: (312) 373-7700 FAX: (312) 373-6800

USER NAME = SearsB	DESIGNED - LMB	REVISED -	
	DRAWN - LMB	REVISED -	
PLOT SCALE = 40.0000 ' / in.	CHECKED - WBS	REVISED -	
PLOT DATE = 8/30/2019	DATE - 8/30/19	REVISED -	

STATE OF ILLINOIS
DEPARTMENT OF TRANSPORTATION

FARIES PARKWAY
ROADWAY PROFILE

SCALE: 1"=10' V | SHEET 9 OF 20 SHEETS | STA. 213+25.00 TO STA. 219+00.00

F.A.U. RTE.	SECTION	COUNTY	TOTAL SHEETS	SHEET NO.
7448	09-00933-01-BR	MACON	74	63
		CONTRACT NO. 6WGY(165)		
		ILLINOIS FED. AID PROJECT		

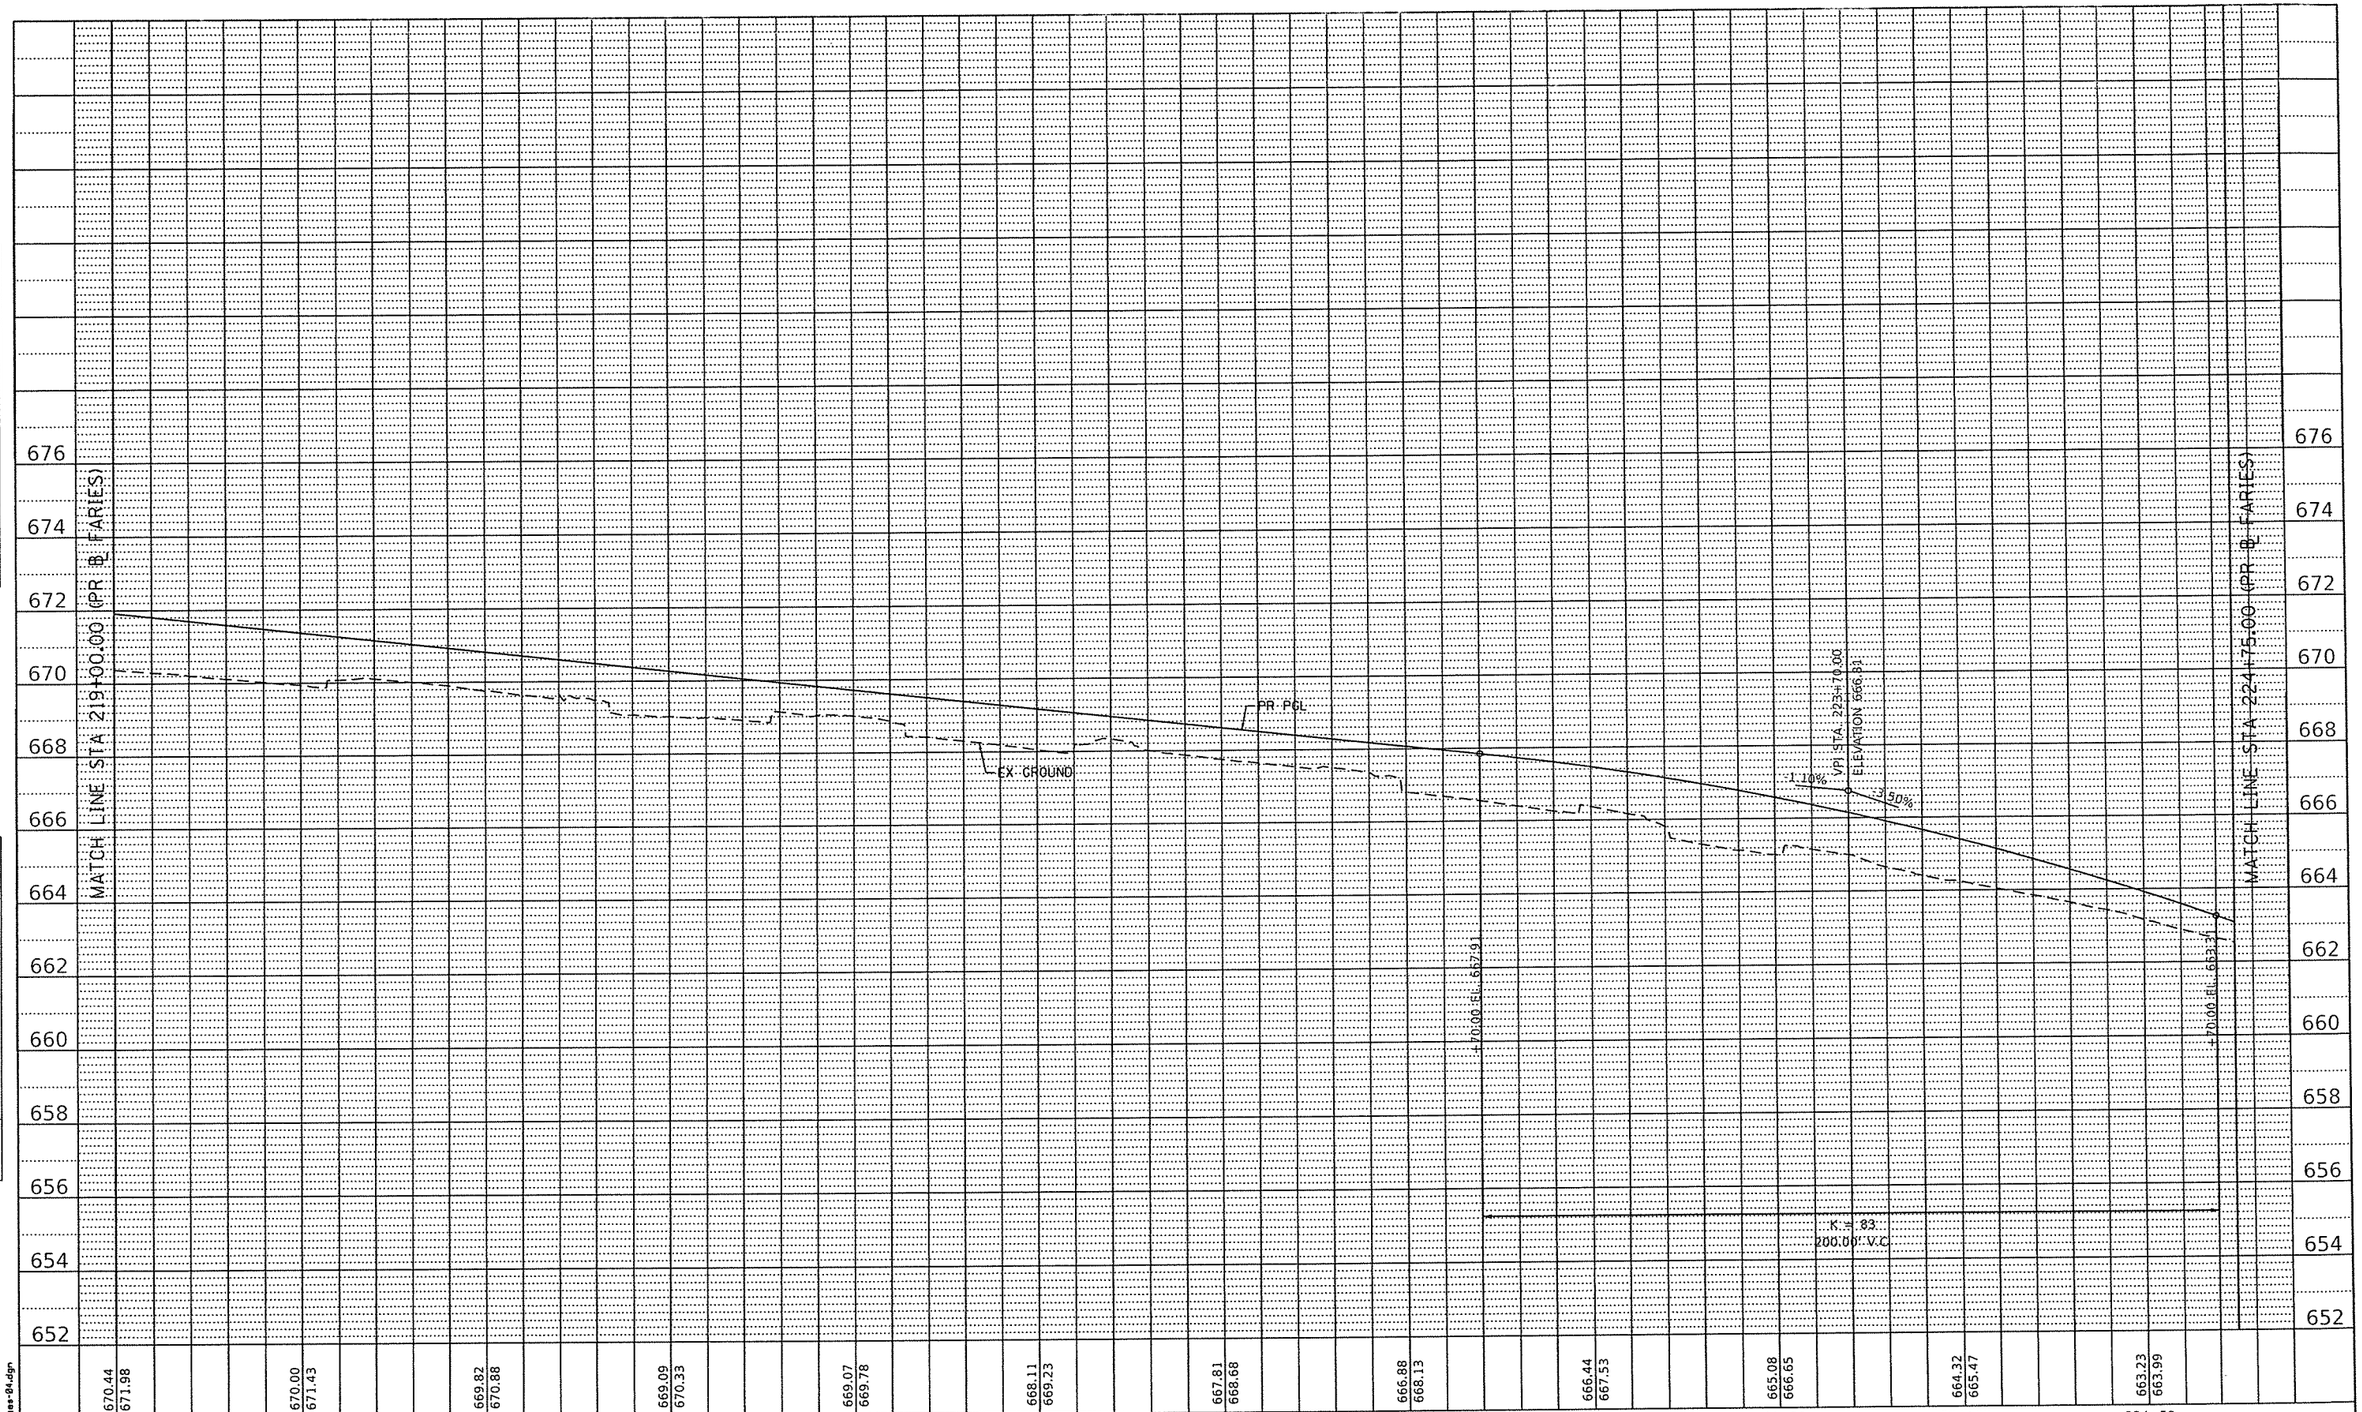

PLAN
NOTE BOOK NO.
SURVEYED
PLOTTED
ALIGNMENT CHECKED
RT. OF WAY CHECKED
CADD FILE NAME
BY
DATE

PROFILE
NOTE BOOK NO.
SURVEYED
PLOTTED
GRADES CHECKED
B.M. NOTED
STRUCTURE NOTATIONS CHKD
BY
DATE

FILE NAME 68683282_SHT_Profile_18_Faries-04.dgn

AECOM
303 EAST WACKER DRIVE, SUITE 1400
CHICAGO, IL 60601-5276
PHONE: (312) 373-7700 FAX: (312) 373-6800

USER NAME = Seers8	DESIGNED - LMB	REVISED -	
	DRAWN - LMB	REVISED -	
PLOT SCALE = 40.0000 ' / in.	CHECKED - WBS	REVISED -	
PLOT DATE = 8/30/2019	DATE - 8/30/19	REVISED -	

STATE OF ILLINOIS
DEPARTMENT OF TRANSPORTATION

FARIES PARKWAY
ROADWAY PROFILE

SCALE: 1"=10' V | SHEET 10 OF 20 SHEETS | STA. 219+00.00 TO STA. 224+75.00

F.A.U. RTE.	SECTION	COUNTY	TOTAL SHEETS	SHEET NO.
7448	09-00933-01-BR	MACON	74	64
		CONTRACT NO. 6WCY(165)		
		ILLINOIS FED. AID PROJECT		

PLAN		BY	DATE
NOTE BOOK NO.	SURVEYED		
	PLOTTED		
	ALIGNMENT CHECKED		
	RT. OF WAY CHECKED		
	CADD FILE NAME		

PROFILE		BY	DATE
NOTE BOOK NO.	SURVEYED		
	PLOTTED		
	GRADES CHECKED		
	BRIDGE CHECKED		
	STRUCTURE NOTATIONS CHKD		

FILE NAME 68B03202_SHT_Profile_IL_Faries-05.dgn

AECOM
303 EAST WACKER DRIVE, SUITE 1400
CHICAGO, IL 60601-5276
PHONE: (312) 373-7700 FAX: (312) 373-6800

USER NAME = SoorsB	DESIGNED - LMB	REVISED -	
	DRAWN - LMB	REVISED -	
PLOT SCALE = 40.0000 ' / in.	CHECKED - WBS	REVISED -	
PLOT DATE = 8/30/2019	DATE - 8/30/19	REVISED -	

STATE OF ILLINOIS
DEPARTMENT OF TRANSPORTATION

FARIES PARKWAY
ROADWAY PROFILE

SCALE: 1"=10' V | SHEET 11 OF 20 SHEETS | STA. 224+75.00 TO STA. 230+50.00

F.A.U. RTE.	SECTION	COUNTY	TOTAL SHEETS	SHEET NO.
7448	09-00933-01-BR	MACON	74	65
		CONTRACT NO. 6WGY(165)		
		ILLINOIS FED. AID PROJECT		

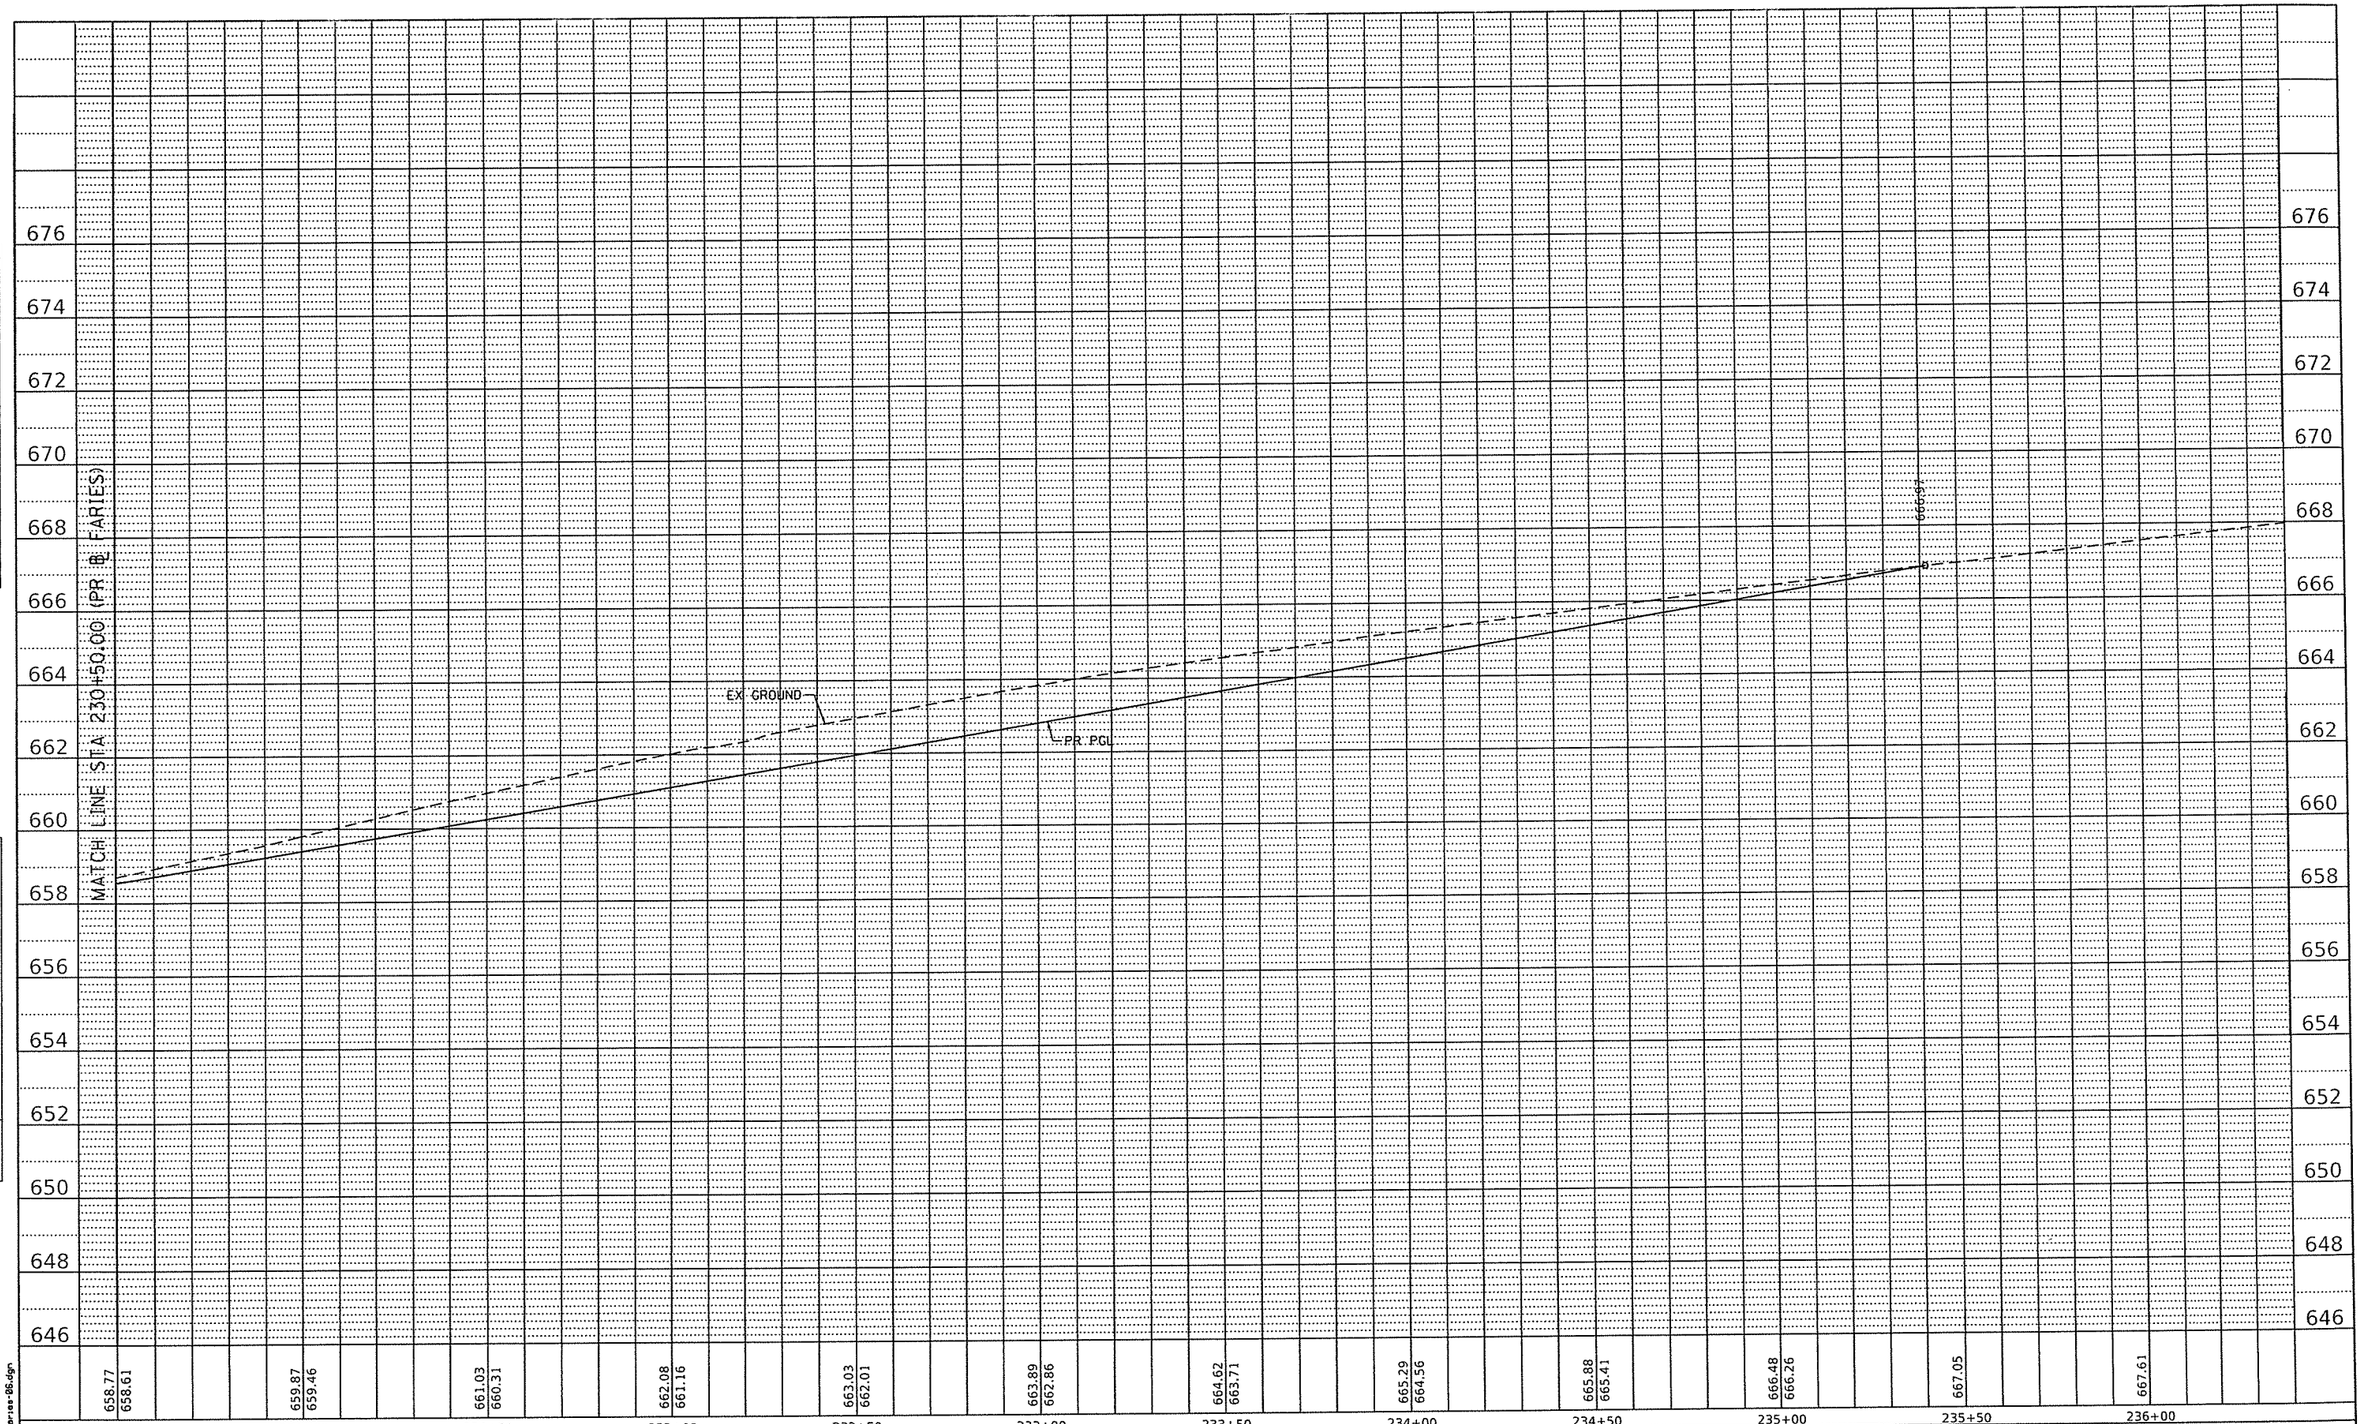

PLAN
NOTE BOOK NO.
SURVEYED
PLOTTED
ALIGNMENT CHECKED
INT. OF VAV CHECKED
CADD FILE NAME
BY
DATE

PROFILE
NOTE BOOK NO.
SURVEYED
PLOTTED
VERT. CHECKED
G.M. CHECKED
STRUCTURE NOTATNS CHKD
BY
DATE

FILE NAME 68683282_SHT_Profile_12_Faries-06.dgn

AECOM
303 EAST WACKER DRIVE, SUITE 1400
CHICAGO, IL 60601-5276
PHONE: (312) 373-7700 FAX: (312) 373-6800

USER NAME = SeersB	DESIGNED - LMB	REVISED -
	DRAWN - LMB	REVISED -
PLOT SCALE = 40.0000 ' / in.	CHECKED - WBS	REVISED -
PLOT DATE = 8/30/2019	DATE - 8/30/19	REVISED -

STATE OF ILLINOIS
DEPARTMENT OF TRANSPORTATION

FARIES PARKWAY
ROADWAY PROFILE

SCALE: 1"=10' V | SHEET 12 OF 20 SHEETS | STA. 230+50.00 TO STA. 237+00.00

F.A.U. RTE.	SECTION	COUNTY	TOTAL SHEETS	SHEET NO.
7448	09-00933-01-BR	MACON	74	66

CONTRACT NO. 6WGY(165)

ILLINOIS FED. AID PROJECT

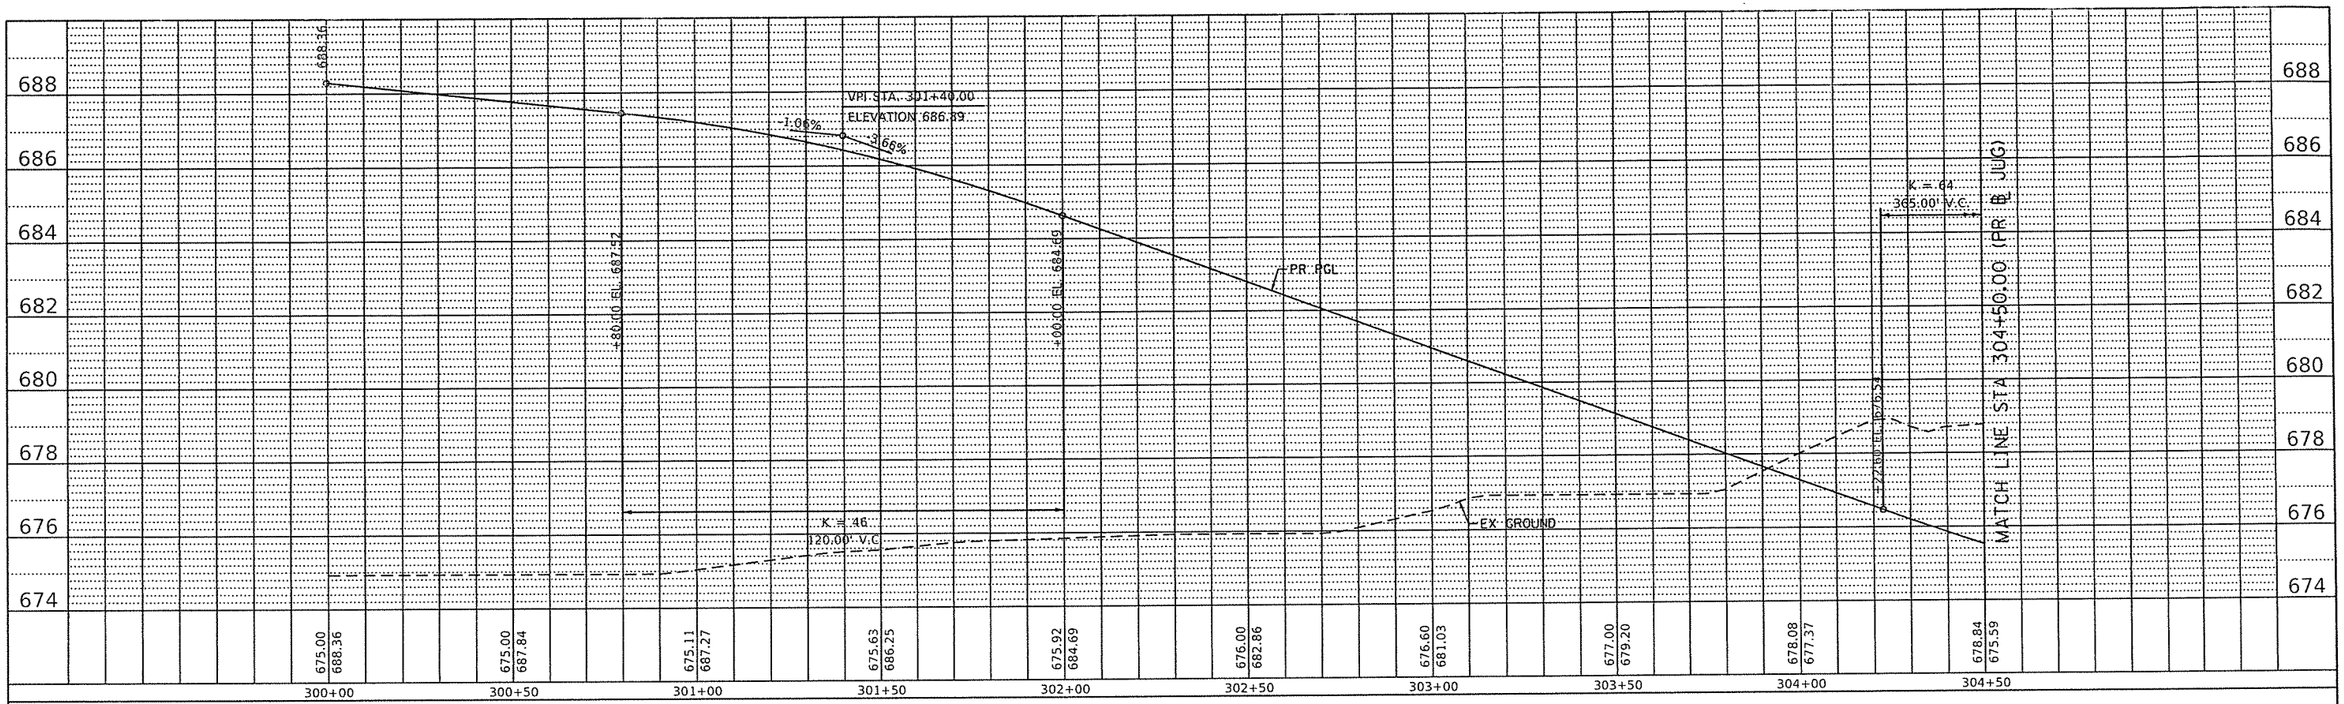

PLAN

		BY	DATE
SURVEYED			
PLOTTED			
ALIGNMENT CHECKED			
RT. OF WAY CHECKED			
CADD FILE NAME			
NOTE BOOK NO.			

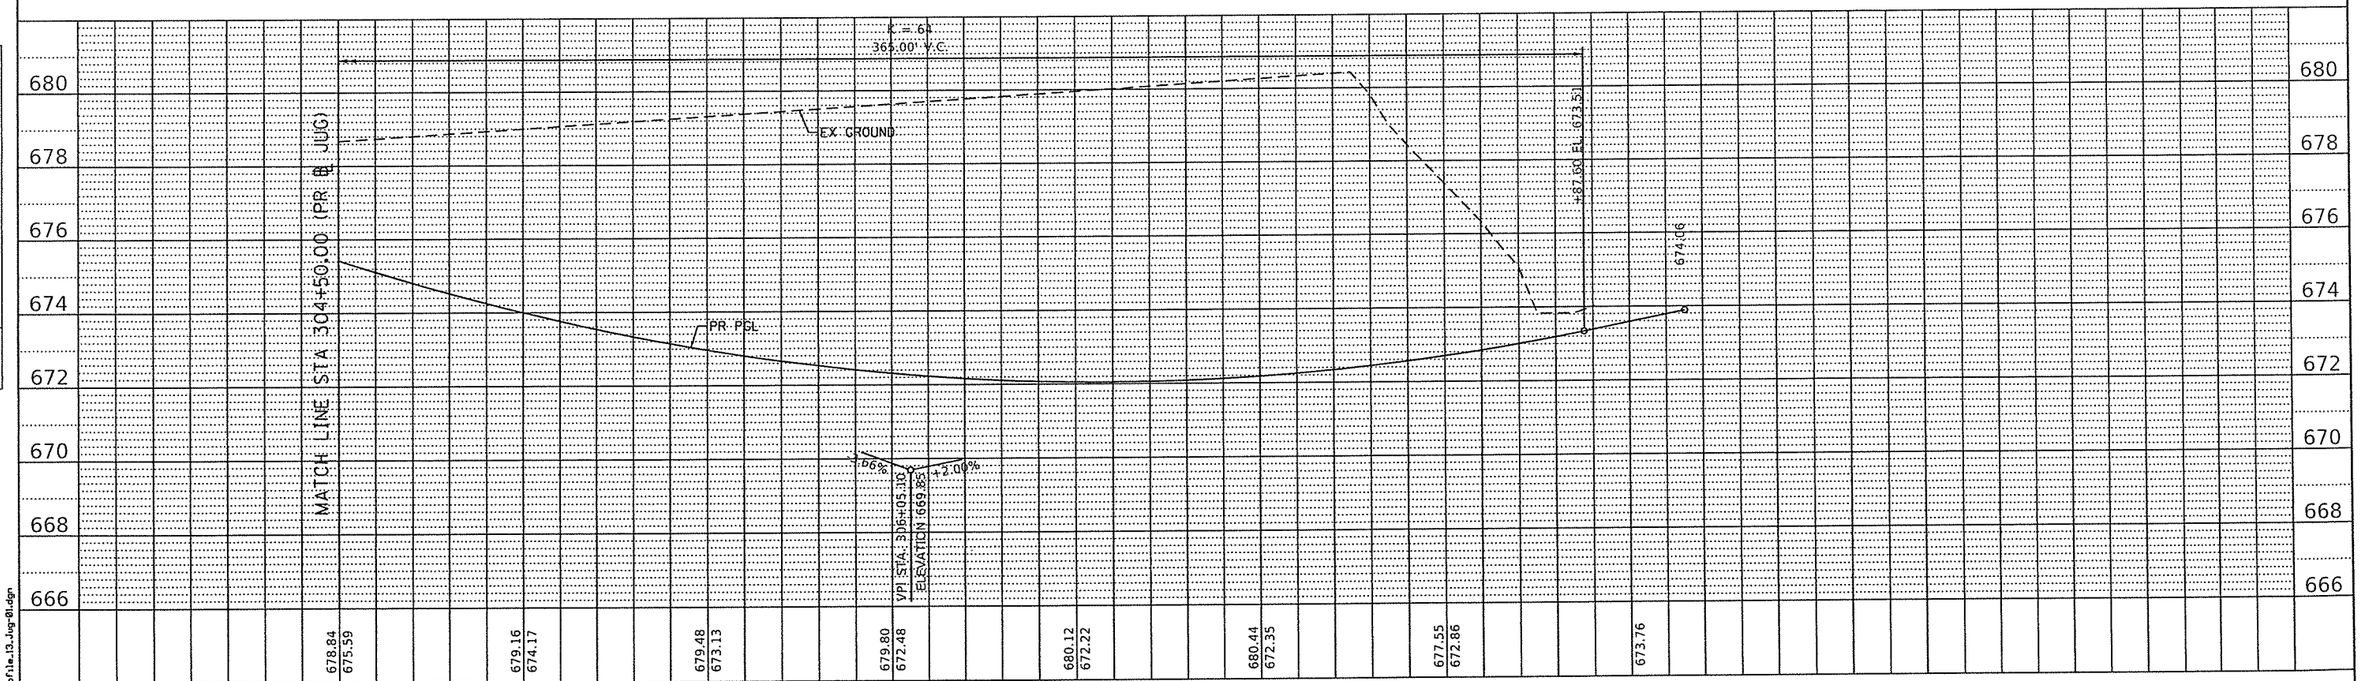

PROFILE

		BY	DATE
SURVEYED			
PLOTTED			
GRADES CHECKED			
B.M. NOTED			
STRUCTURE NOTATNS CHKD			
NOTE BOOK NO.			

FILE NAME 68683202_SHT_Profile_13_Jug-01.dgn

AECOM
303 EAST WACKER DRIVE, SUITE 1400
CHICAGO, IL 60601-5276
PHONE: (312) 373-7700 FAX: (312) 373-6800

USER NAME = SearsB	DESIGNED - LMB	REVISED -
	DRAWN - LMB	REVISED -
PLOT SCALE = 40.0000 ' / in.	CHECKED - WBS	REVISED -
PLOT DATE = 8/30/2019	DATE - 8/30/19	REVISED -

STATE OF ILLINOIS
DEPARTMENT OF TRANSPORTATION

JUG HANDLE CONNECTOR ROAD
ROADWAY PROFILE

SCALE: 1"=10' V | SHEET 13 OF 20 SHEETS | STA. 300+00.00 TO STA. 308+00.00

F.A.U. RTE.	SECTION	COUNTY	TOTAL SHEETS	SHEET NO.
7448	09-00933-01-BR	MACON	74	67
		CONTRACT NO. 6WCY(165)		
		ILLINOIS FED. AID PROJECT		

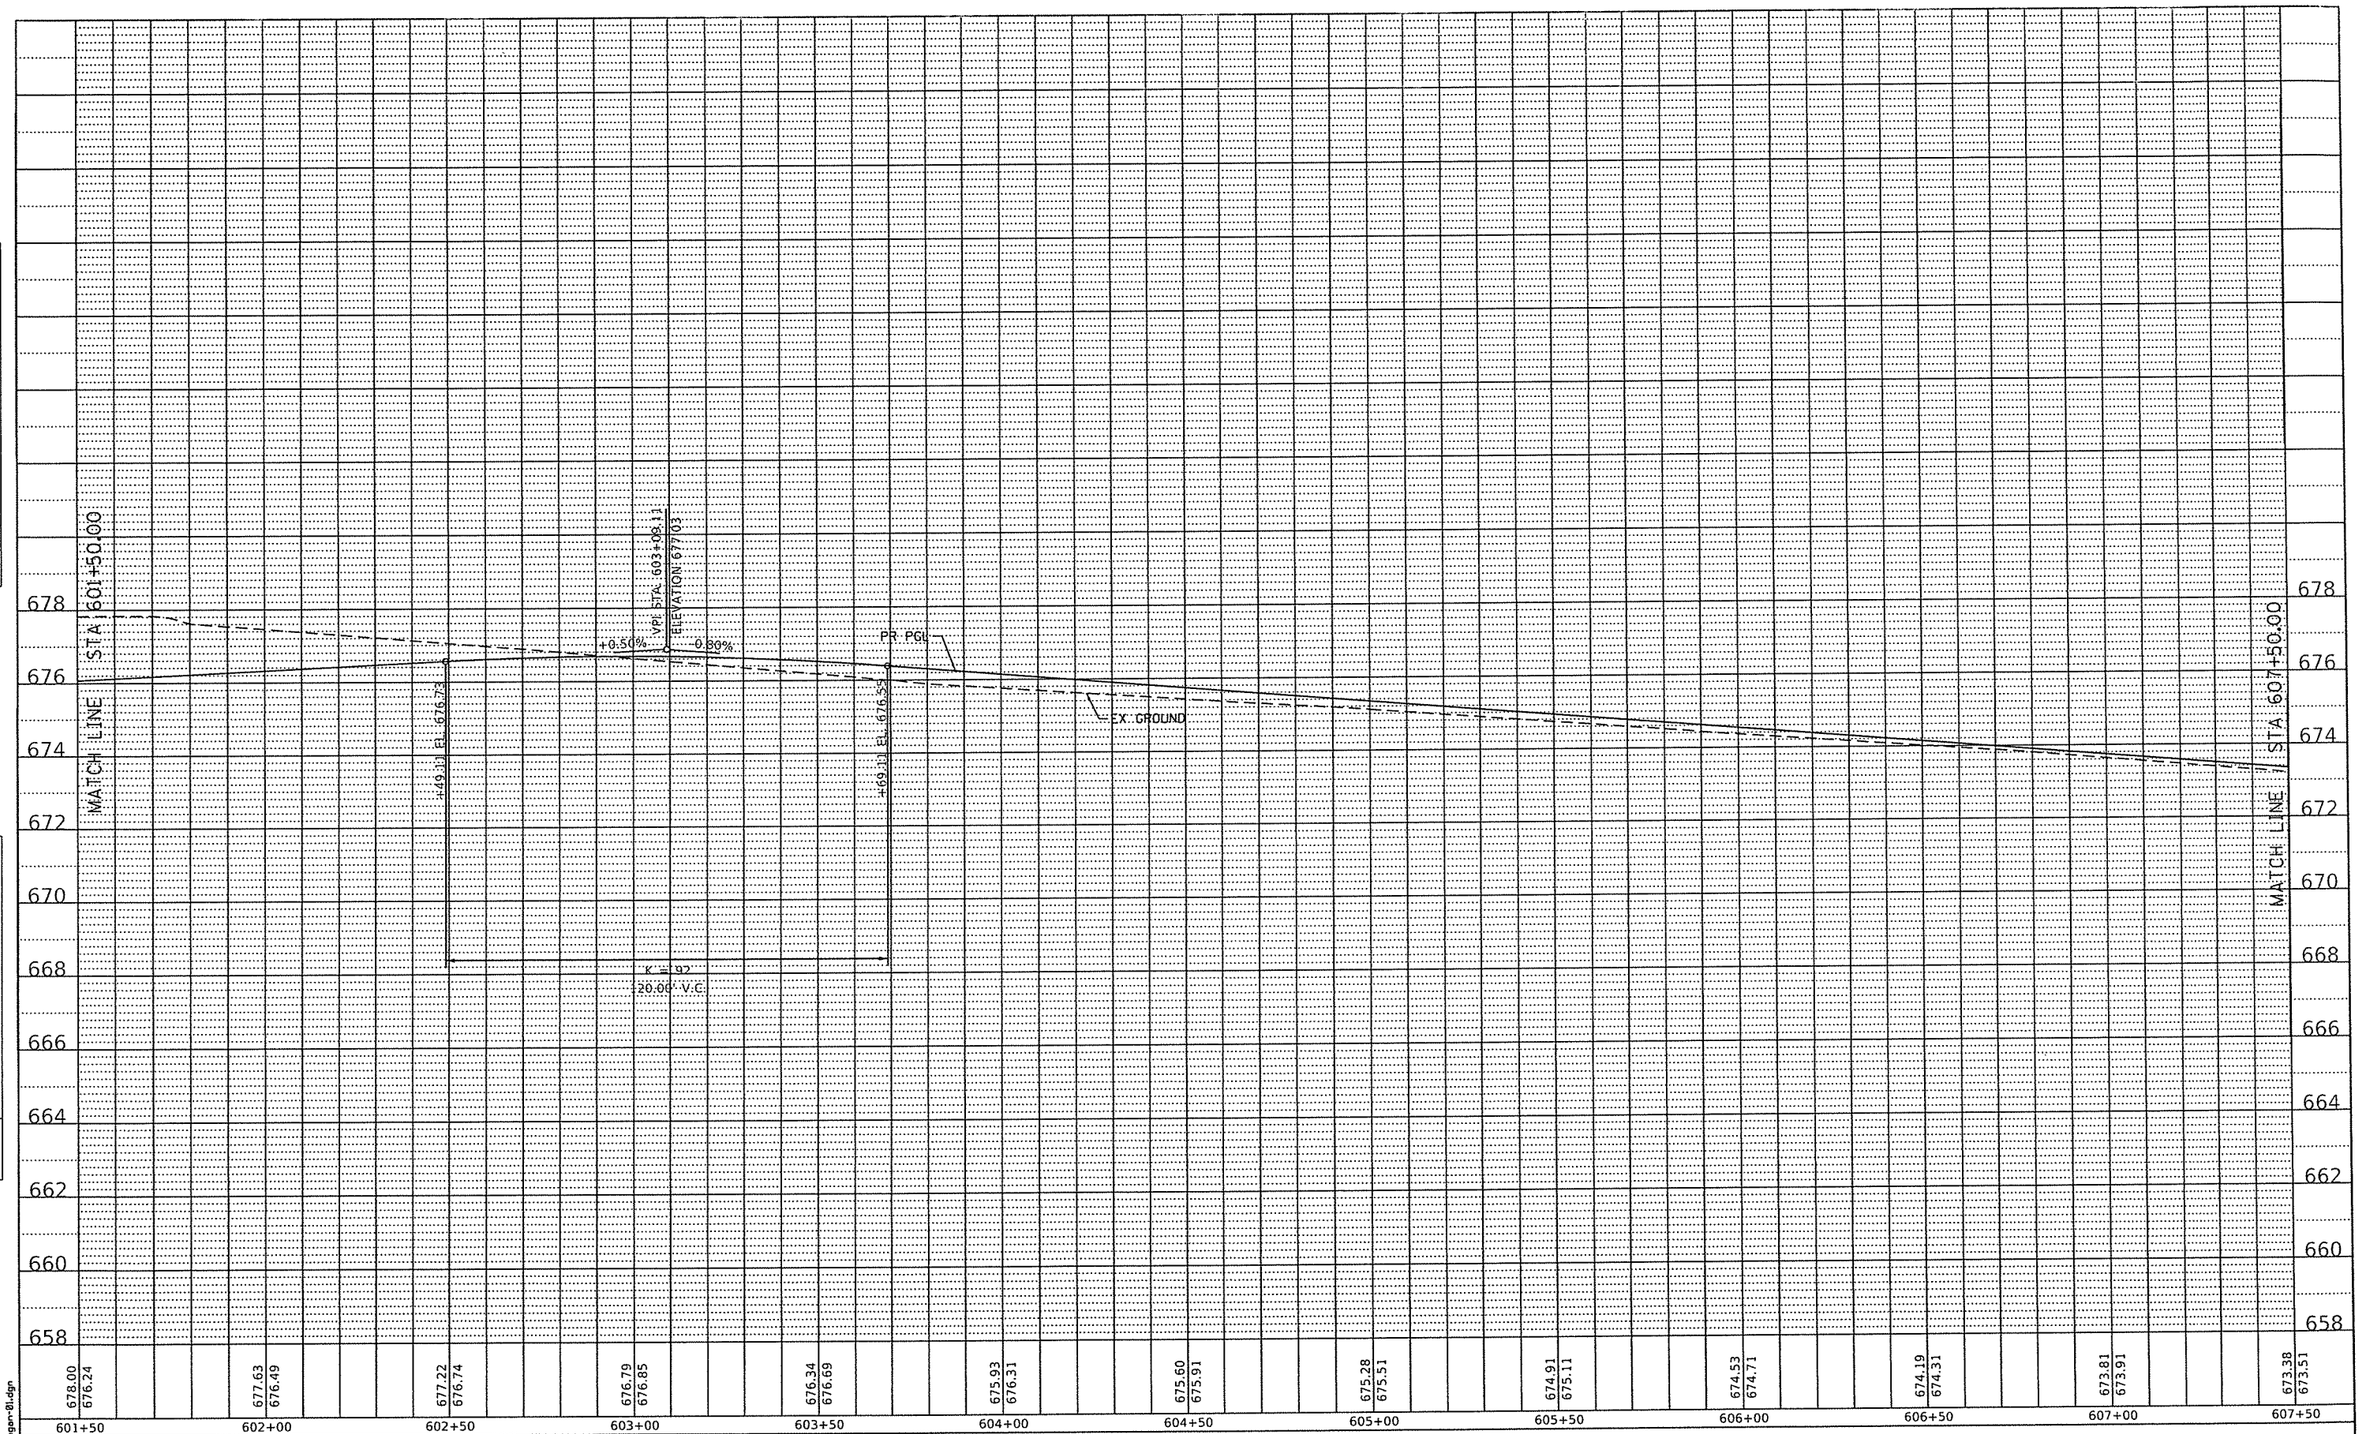

FILE NAME 68683202_SHT_Profile_Logan-01.dgn

design firm no. 184001036
whks
engineers • planners • land surveyors

USER NAME = SearsB	DESIGNED - EJT	REVISED -
	DRAWN - EJT	REVISED -
PLOT SCALE = 40.0000 ' / in.	CHECKED - RKA	REVISED -
PLOT DATE = 8/30/2019	DATE - 8/30/19	REVISED -

STATE OF ILLINOIS
DEPARTMENT OF TRANSPORTATION

E LOGAN STREET
ROADWAY PROFILE

SCALE: 1"=10' V | SHEET 14 OF 20 SHEETS | STA. 601+50.00 TO STA. 607+50.00

F.A.U. RTE.	SECTION	COUNTY	TOTAL SHEETS	SHEET NO.
7448	09-00933-01-BR	MACON	74	68
		CONTRACT NO. 6WCY(165)		
		ILLINOIS FED. AID PROJECT		

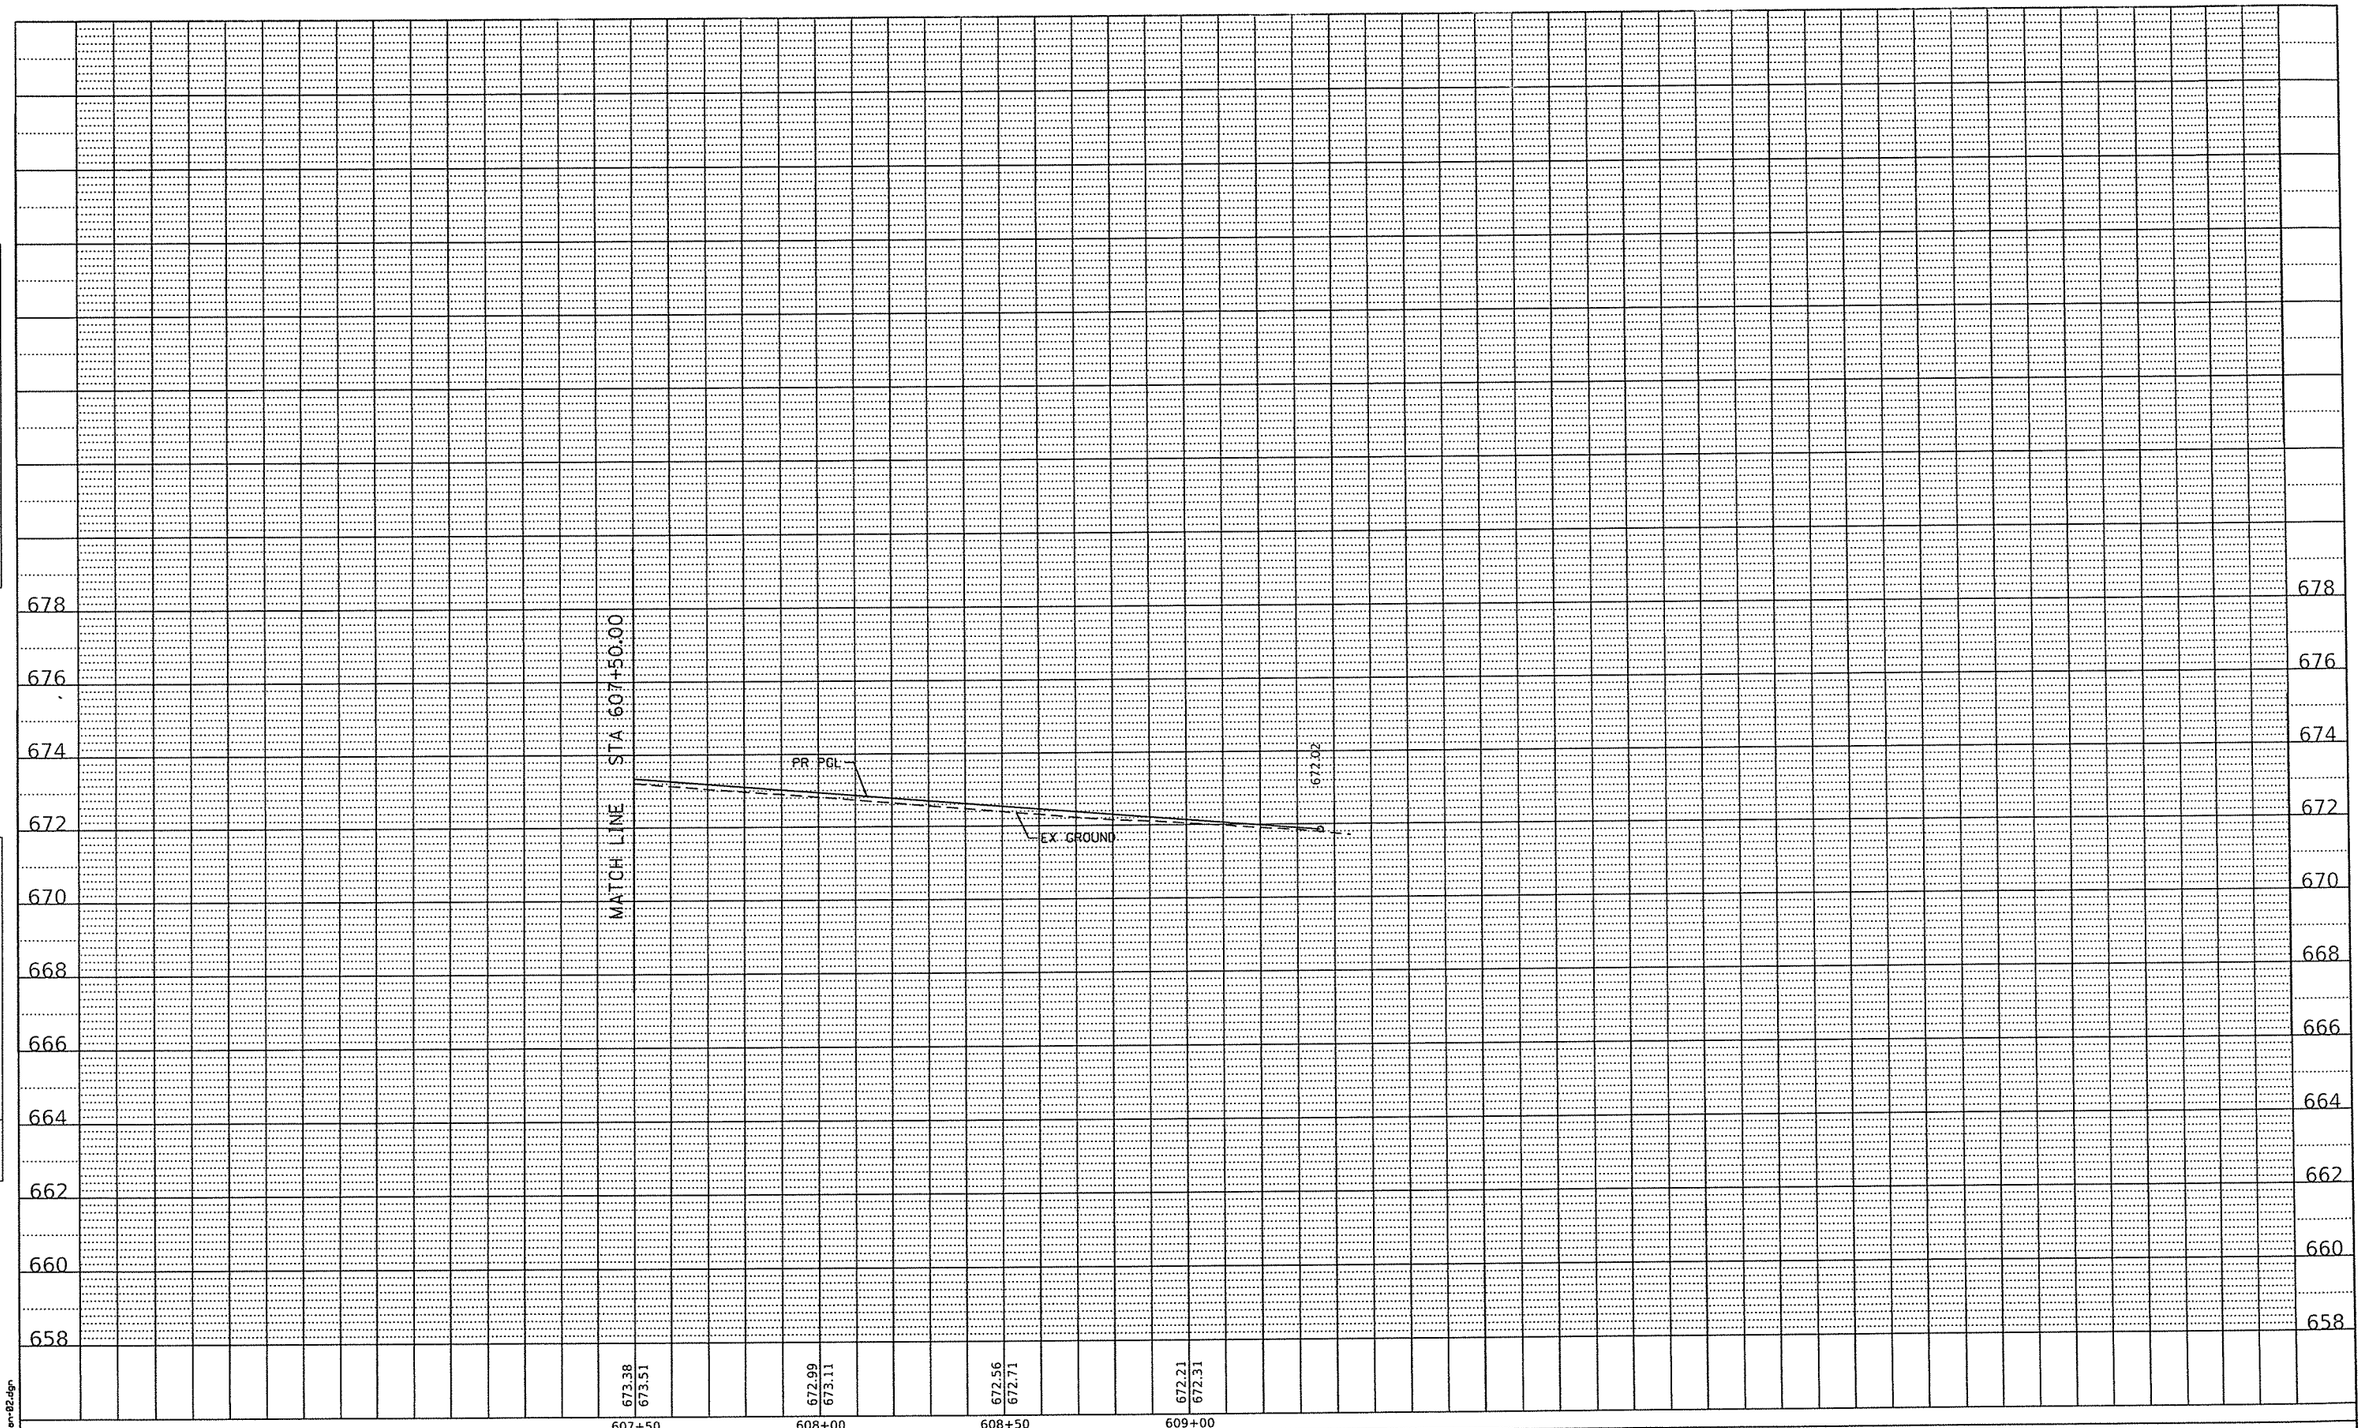

PLAN
NOTE BOOK NO.
SURVEYED
PLOTTED
ALIGNMENT CHKD
RT. OF WAY CHECKED
CADD FILE NAME
BY
DATE

PROFILE
NOTE BOOK NO.
SURVEYED
PLOTTED
GRADES CHECKED
B.M. NOTED
STRUCTURE NOTAT'NS CH'KD
BY
DATE

FILE NAME 68683202.SHT_Profile_Logan02.dgn

design firm no. 184001036
whks
engineers • planners • land surveyors

USER NAME = SearsB	DESIGNED - EJT	REVISED -
	DRAWN - EJT	REVISED -
PLOT SCALE = 40.0000 ' / in.	CHECKED - RKA	REVISED -
PLOT DATE = 8/30/2019	DATE - 8/30/19	REVISED -

STATE OF ILLINOIS
DEPARTMENT OF TRANSPORTATION

E LOGAN STREET
ROADWAY PROFILE

SCALE: 1"=10' V | SHEET 15 OF 20 SHEETS | STA. 607+50.00 TO STA. 609+44.38

F.A.U. RTE.	SECTION	COUNTY	TOTAL SHEETS	SHEET NO.
7448	09-00933-01-BR	MACON	74	69
		CONTRACT NO. 6WGY(165)		
		ILLINOIS FED. AID PROJECT		

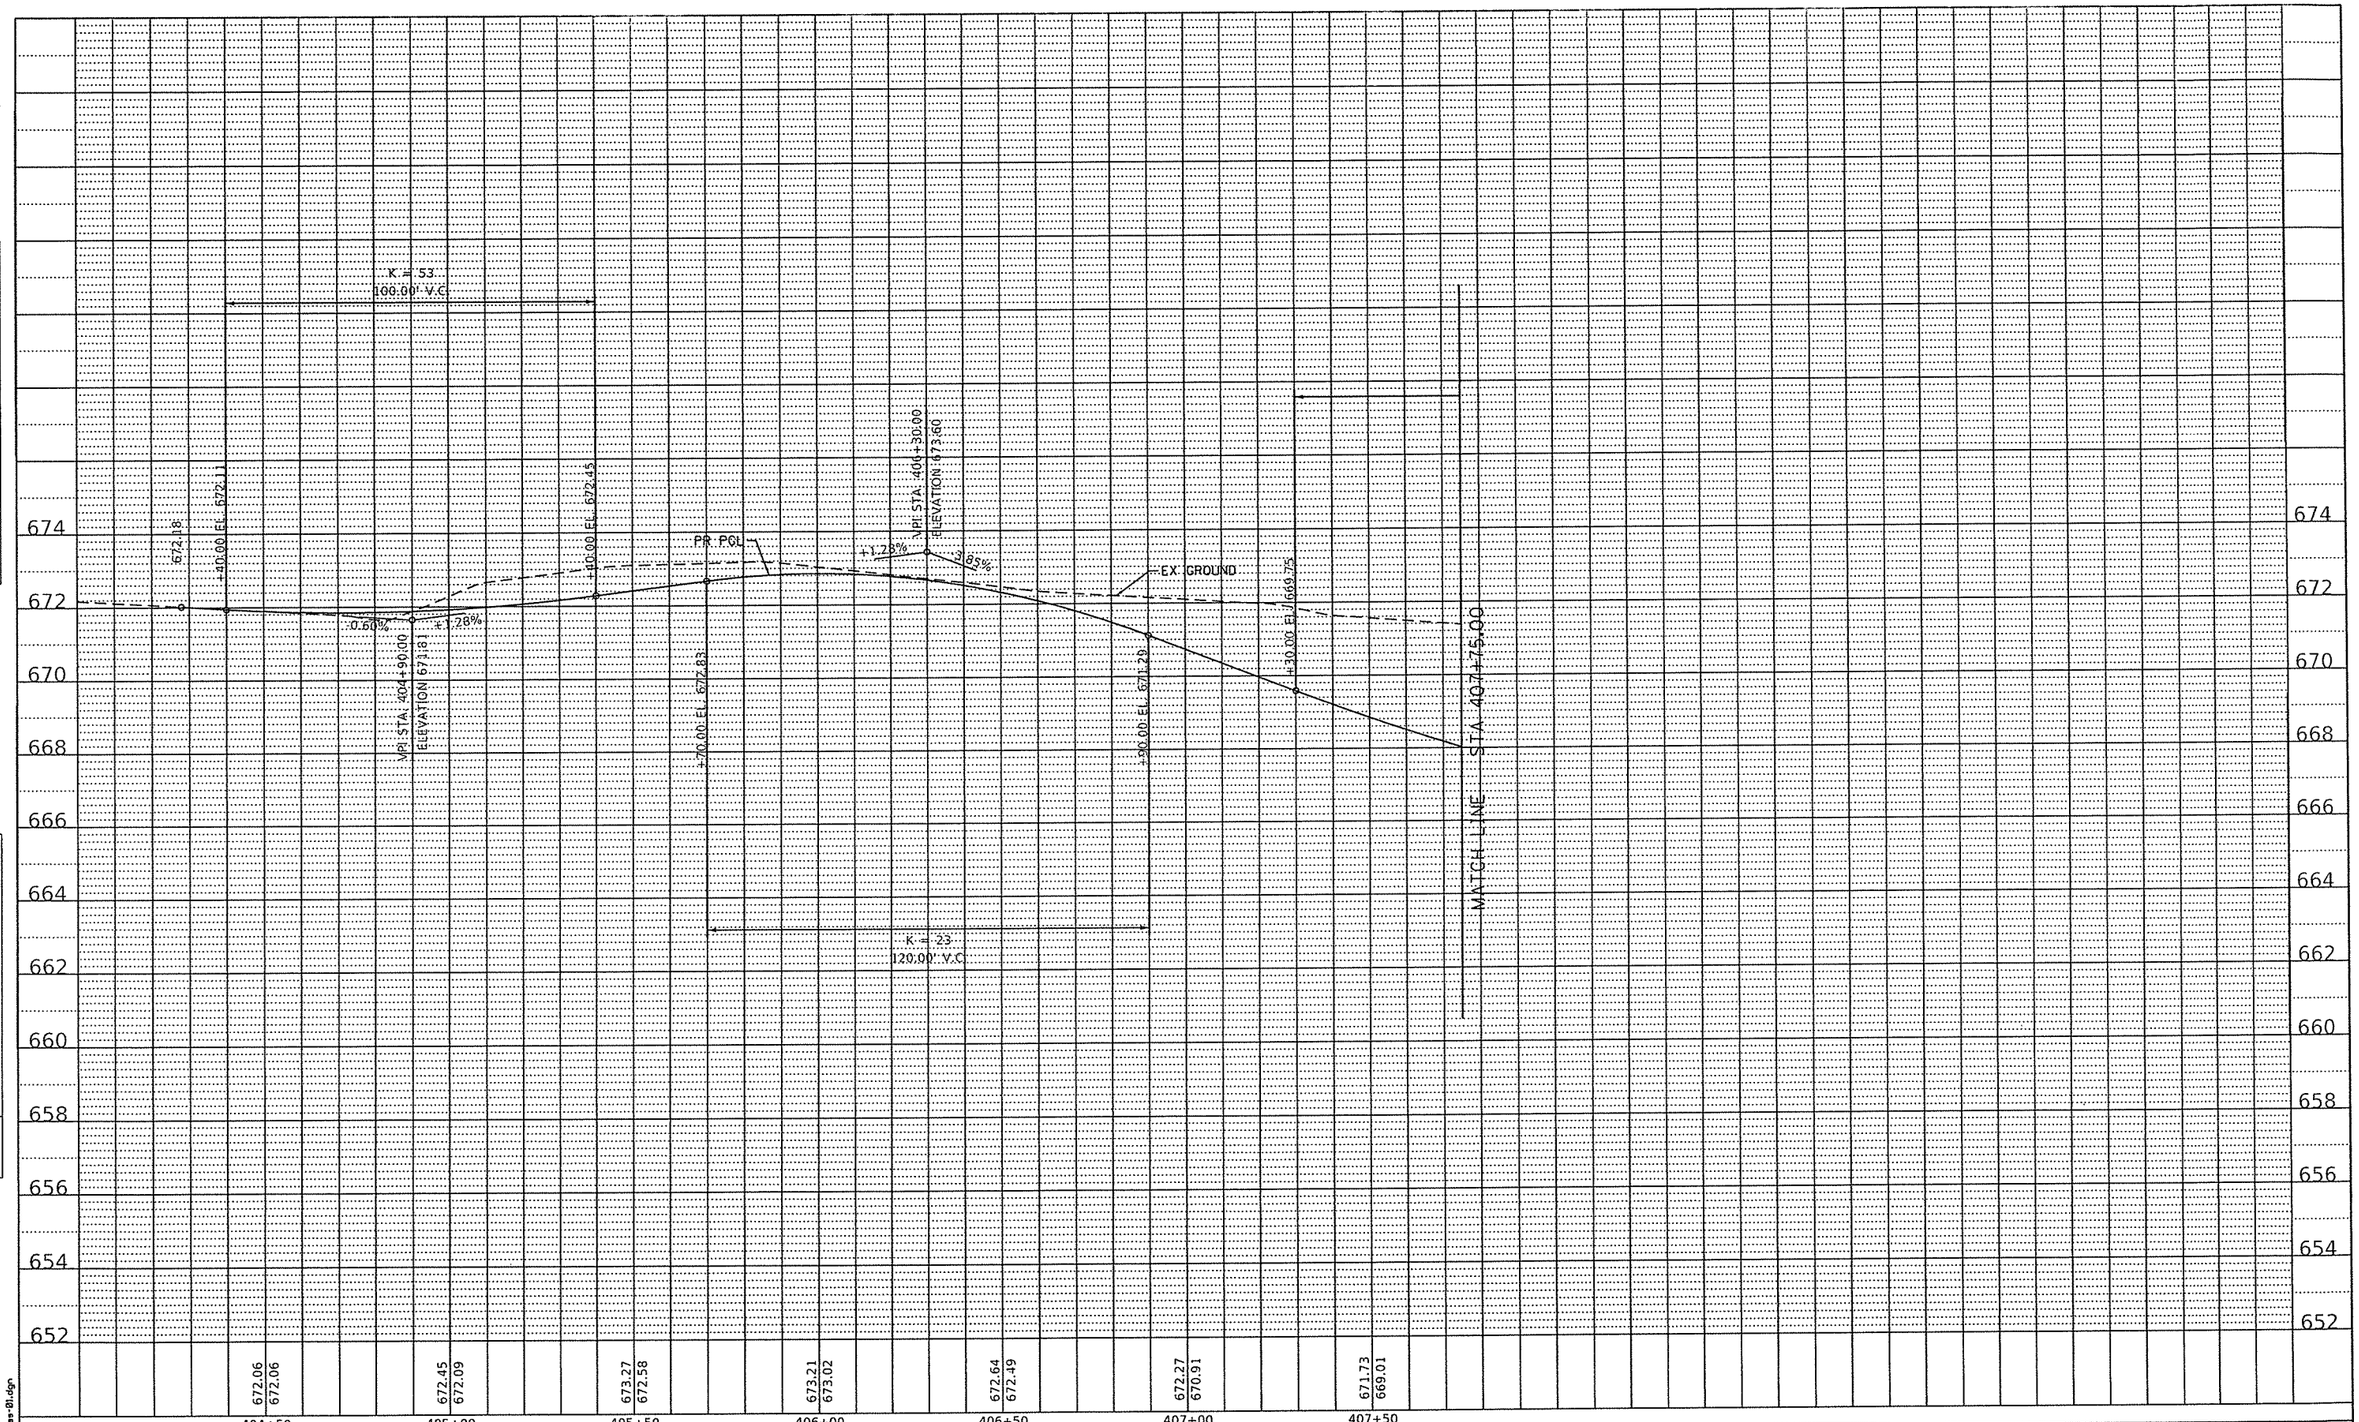

PLAN	BY	DATE
SURVEYED		
PLOTTED		
ALIGNMENT CHECKED		
RT. OF WAY CHECKED		
CADD FILE NAME		
NOTE BOOK		
NO.		

PROFILE	BY	DATE
SURVEYED		
PLOTTED		
GRADES CHECKED		
B.M. NOTED		
STRUCTURE NOTAT'NS CHKD		
NOTE BOOK		
NO.		

FILE NAME 69603202_SHT_Profile_James-01.dgn

design firm no. 184001036 whks engineers • planners • land surveyors

USER NAME = SeorsB	DESIGNED - EJT	REVISED -
	DRAWN - EJT	REVISED -
PLOT SCALE = 40.0000 ' / in.	CHECKED - RKA	REVISED -
PLOT DATE = 8/30/2019	DATE - 8/30/19	REVISED -

STATE OF ILLINOIS
DEPARTMENT OF TRANSPORTATION

N JAMES STREET
ROADWAY PROFILE

SCALE: 1"=10' V | SHEET 16 OF 20 SHEETS | STA. 399+73.58 TO STA. 407+75.00

F.A.U. RTE.	SECTION	COUNTY	TOTAL SHEETS	SHEET NO.
7448	09-00933-01-BR	MACON	74	70

CONTRACT NO. 6WGY(165)

ILLINOIS FED. AID PROJECT

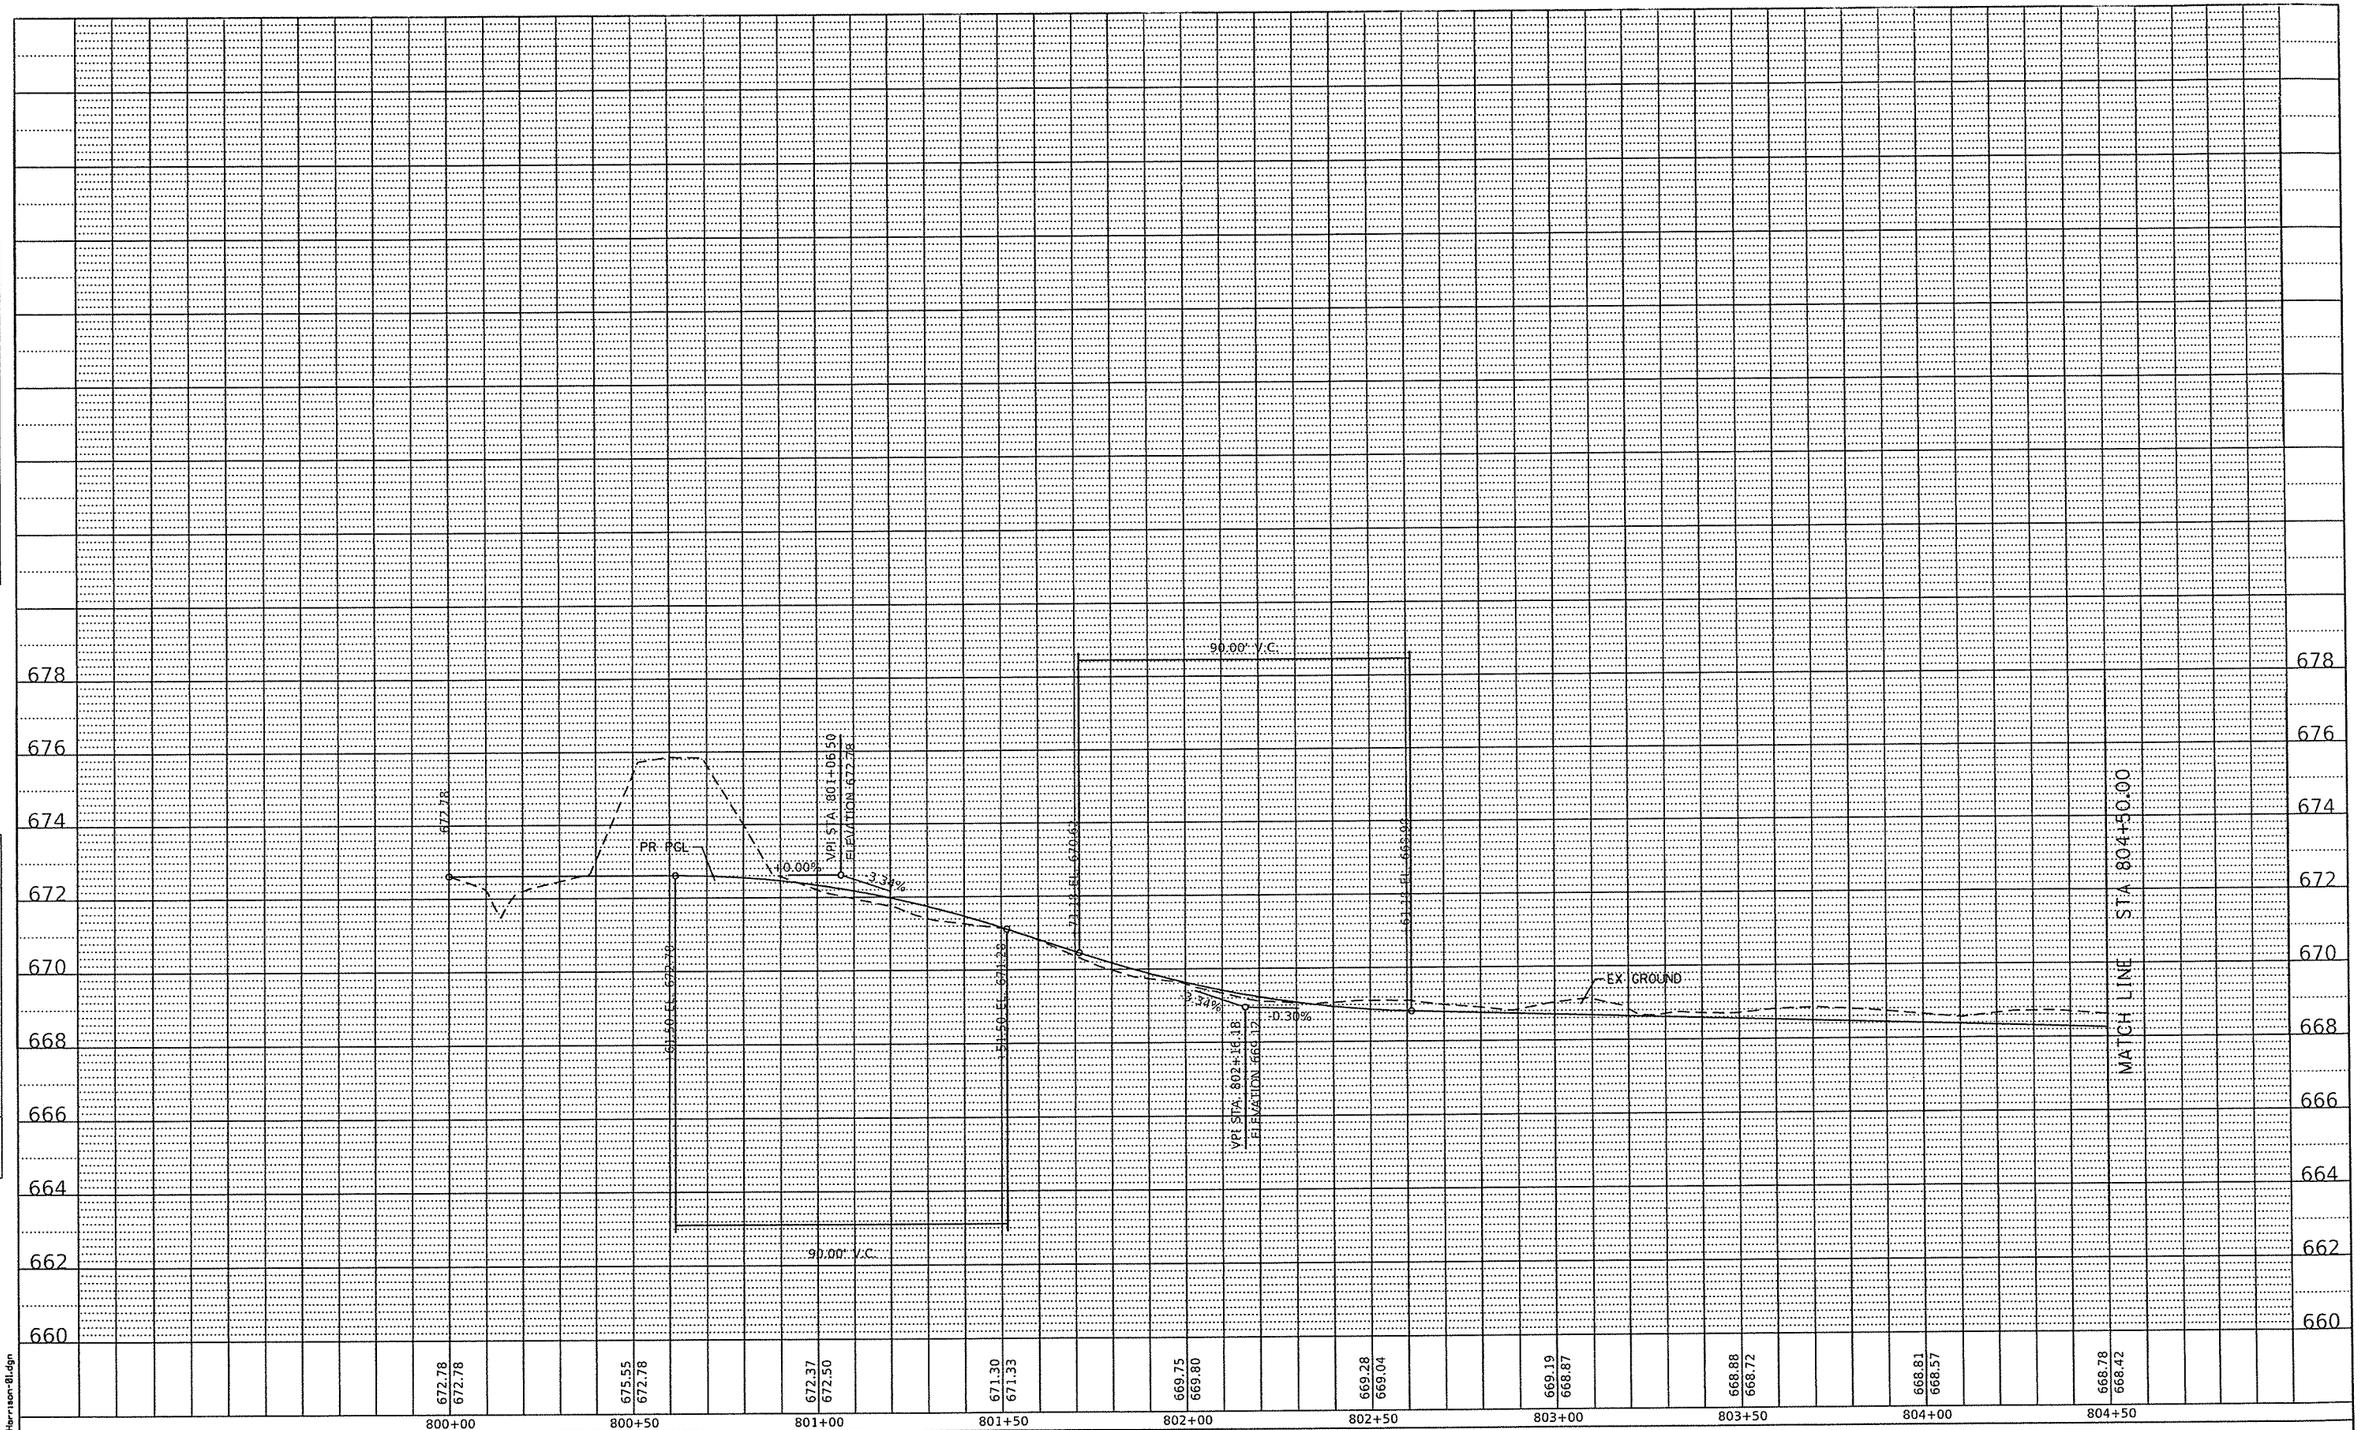

PLAN	BY	DATE
SURVEYED		
PLOTTED		
ALIGNMENT CHECKED		
PT. OF INT. CHECKED		
CADD FILE NAME		
NOTE BOOK NO.		

PROFILE	BY	DATE
SURVEYED		
PLOTTED		
GRADES CHECKED		
B.M. NOTED		
STRUCTURE NOTAT'NS CHKD		
NOTE BOOK NO.		

FILE NAME 69B03202.SHT_Profile_W-Harrison-01.dgn

design firm no. 184001036 whks engineers • planners • land surveyors

USER NAME = SearsB	DESIGNED - EJT	REVISED -	
	DRAWN - EJT	REVISED -	
PLOT SCALE = 40.0000 ' / in.	CHECKED - RKA	REVISED -	
PLOT DATE = 8/30/2019	DATE - 8/30/19	REVISED -	

STATE OF ILLINOIS
DEPARTMENT OF TRANSPORTATION

E HARRISON AVENUE
ROADWAY PROFILE

SCALE: 1"=10' V | SHEET 17 OF 20 SHEETS | STA. 800+00.00 TO STA. 804+50.00

F.A.U. RTE.	SECTION	COUNTY	TOTAL SHEETS	SHEET NO.
7448	09-00933-01-BR	MACON	74	71

CONTRACT NO. 6WGY(165)

ILLINOIS FED. AID PROJECT

PLAN		BY	DATE
NOTE BOOK NO.	SURVEYED		
	PLOTTED		
	ALIGNMENT CHECKED		
	RT. OF WAY CHECKED		
	C-SOD FILE NAME		

PROFILE		BY	DATE
NOTE BOOK NO.	SURVEYED		
	PLOTTED		
	GRADES CHECKED		
	B.M. NOTED		
	STRUCTURE NOTAT'NS CHKD		

FILE NAME 68683202_SHT_Profile_W-Harrison-02.dgn

design firm no. 184001036 whks engineers • planners • land surveyors

USER NAME = SearsB	DESIGNED - EJT	REVISED -	
	DRAWN - EJT	REVISED -	
PLOT SCALE = 40.0000 ' / in.	CHECKED - RKA	REVISED -	
PLOT DATE = 8/30/2019	DATE - 8/30/19	REVISED -	

STATE OF ILLINOIS
DEPARTMENT OF TRANSPORTATION

E HARRISON AVENUE
ROADWAY PROFILE

SCALE: 1"=10' V | SHEET 18 OF 20 SHEETS | STA. 804+50.00 TO STA. 808+00.00

F.A.U. RTE.	SECTION	COUNTY	TOTAL SHEETS	SHEET NO.
7448	09-00933-01-BR	MACON	74	72
		CONTRACT NO. 6WCY(165)		
		ILLINOIS FED. AID PROJECT		

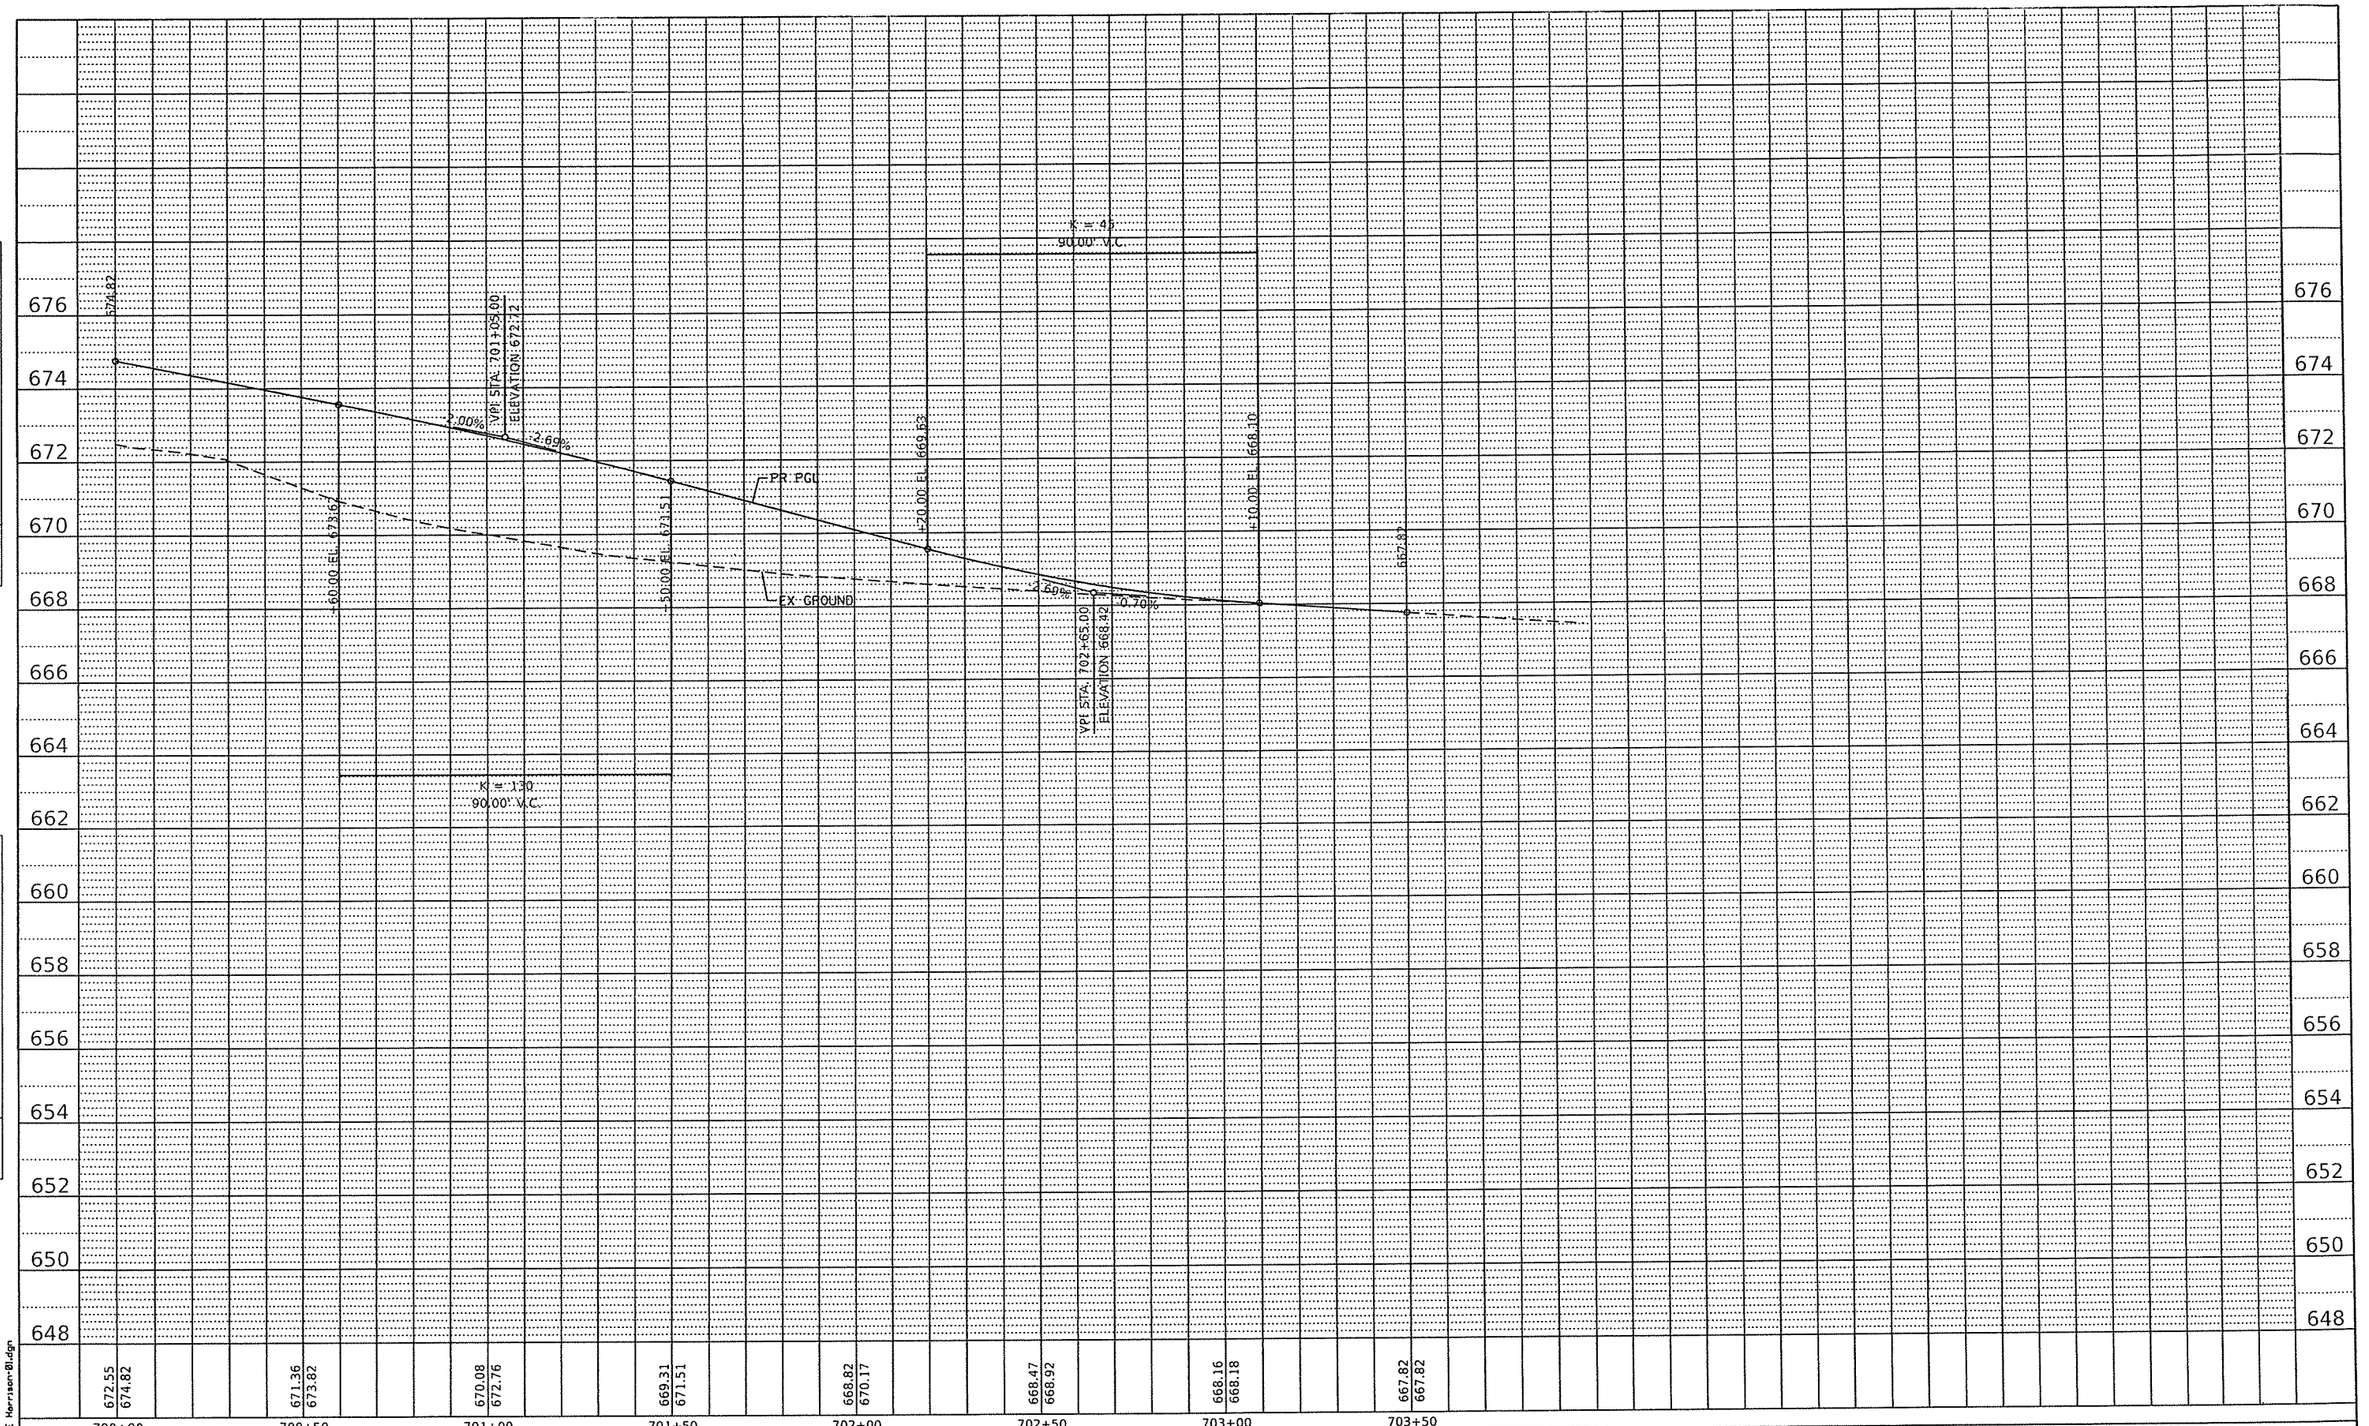

PLAN
SURVEYED
PLOTTED
ALIGNMENT CHECKED
RT. OF WAY CHECKED
CADD FILE NAME
NOTE BOOK
NO.
BY
DATE

PROFILE
SURVEYED
PLOTTED
GRADES CHECKED
B.M. NOTED
STRUCTURE NOTATIONS CHKD
NOTE BOOK
NO.
BY
DATE

FILE NAME 68B03202_SHT_Profile_18_E Harrison-01.dgn

AECOM
303 EAST WACKER DRIVE, SUITE 1400
CHICAGO, IL 60601-5276
PHONE: (312) 373-7700 FAX: (312) 373-6800

USER NAME = SeanaB	DESIGNED - LMB	REVISED -
	DRAWN - LMB	REVISED -
PLOT SCALE = 40.0000 ' / in.	CHECKED - WBS	REVISED -
PLOT DATE = 8/30/2019	DATE - 8/30/19	REVISED -

STATE OF ILLINOIS
DEPARTMENT OF TRANSPORTATION

E HARRISON AVENUE
ROADWAY PROFILE

SCALE: 1"=10' V | SHEET 19 OF 20 SHEETS | STA. 700+00.00 TO STA. 703+50.00

F.A.U. RTE.	SECTION	COUNTY	TOTAL SHEETS	SHEET NO.
7448	09-00933-01-BR	MACON	74	73

CONTRACT NO. 6WGY(165)
ILLINOIS FED. AID PROJECT

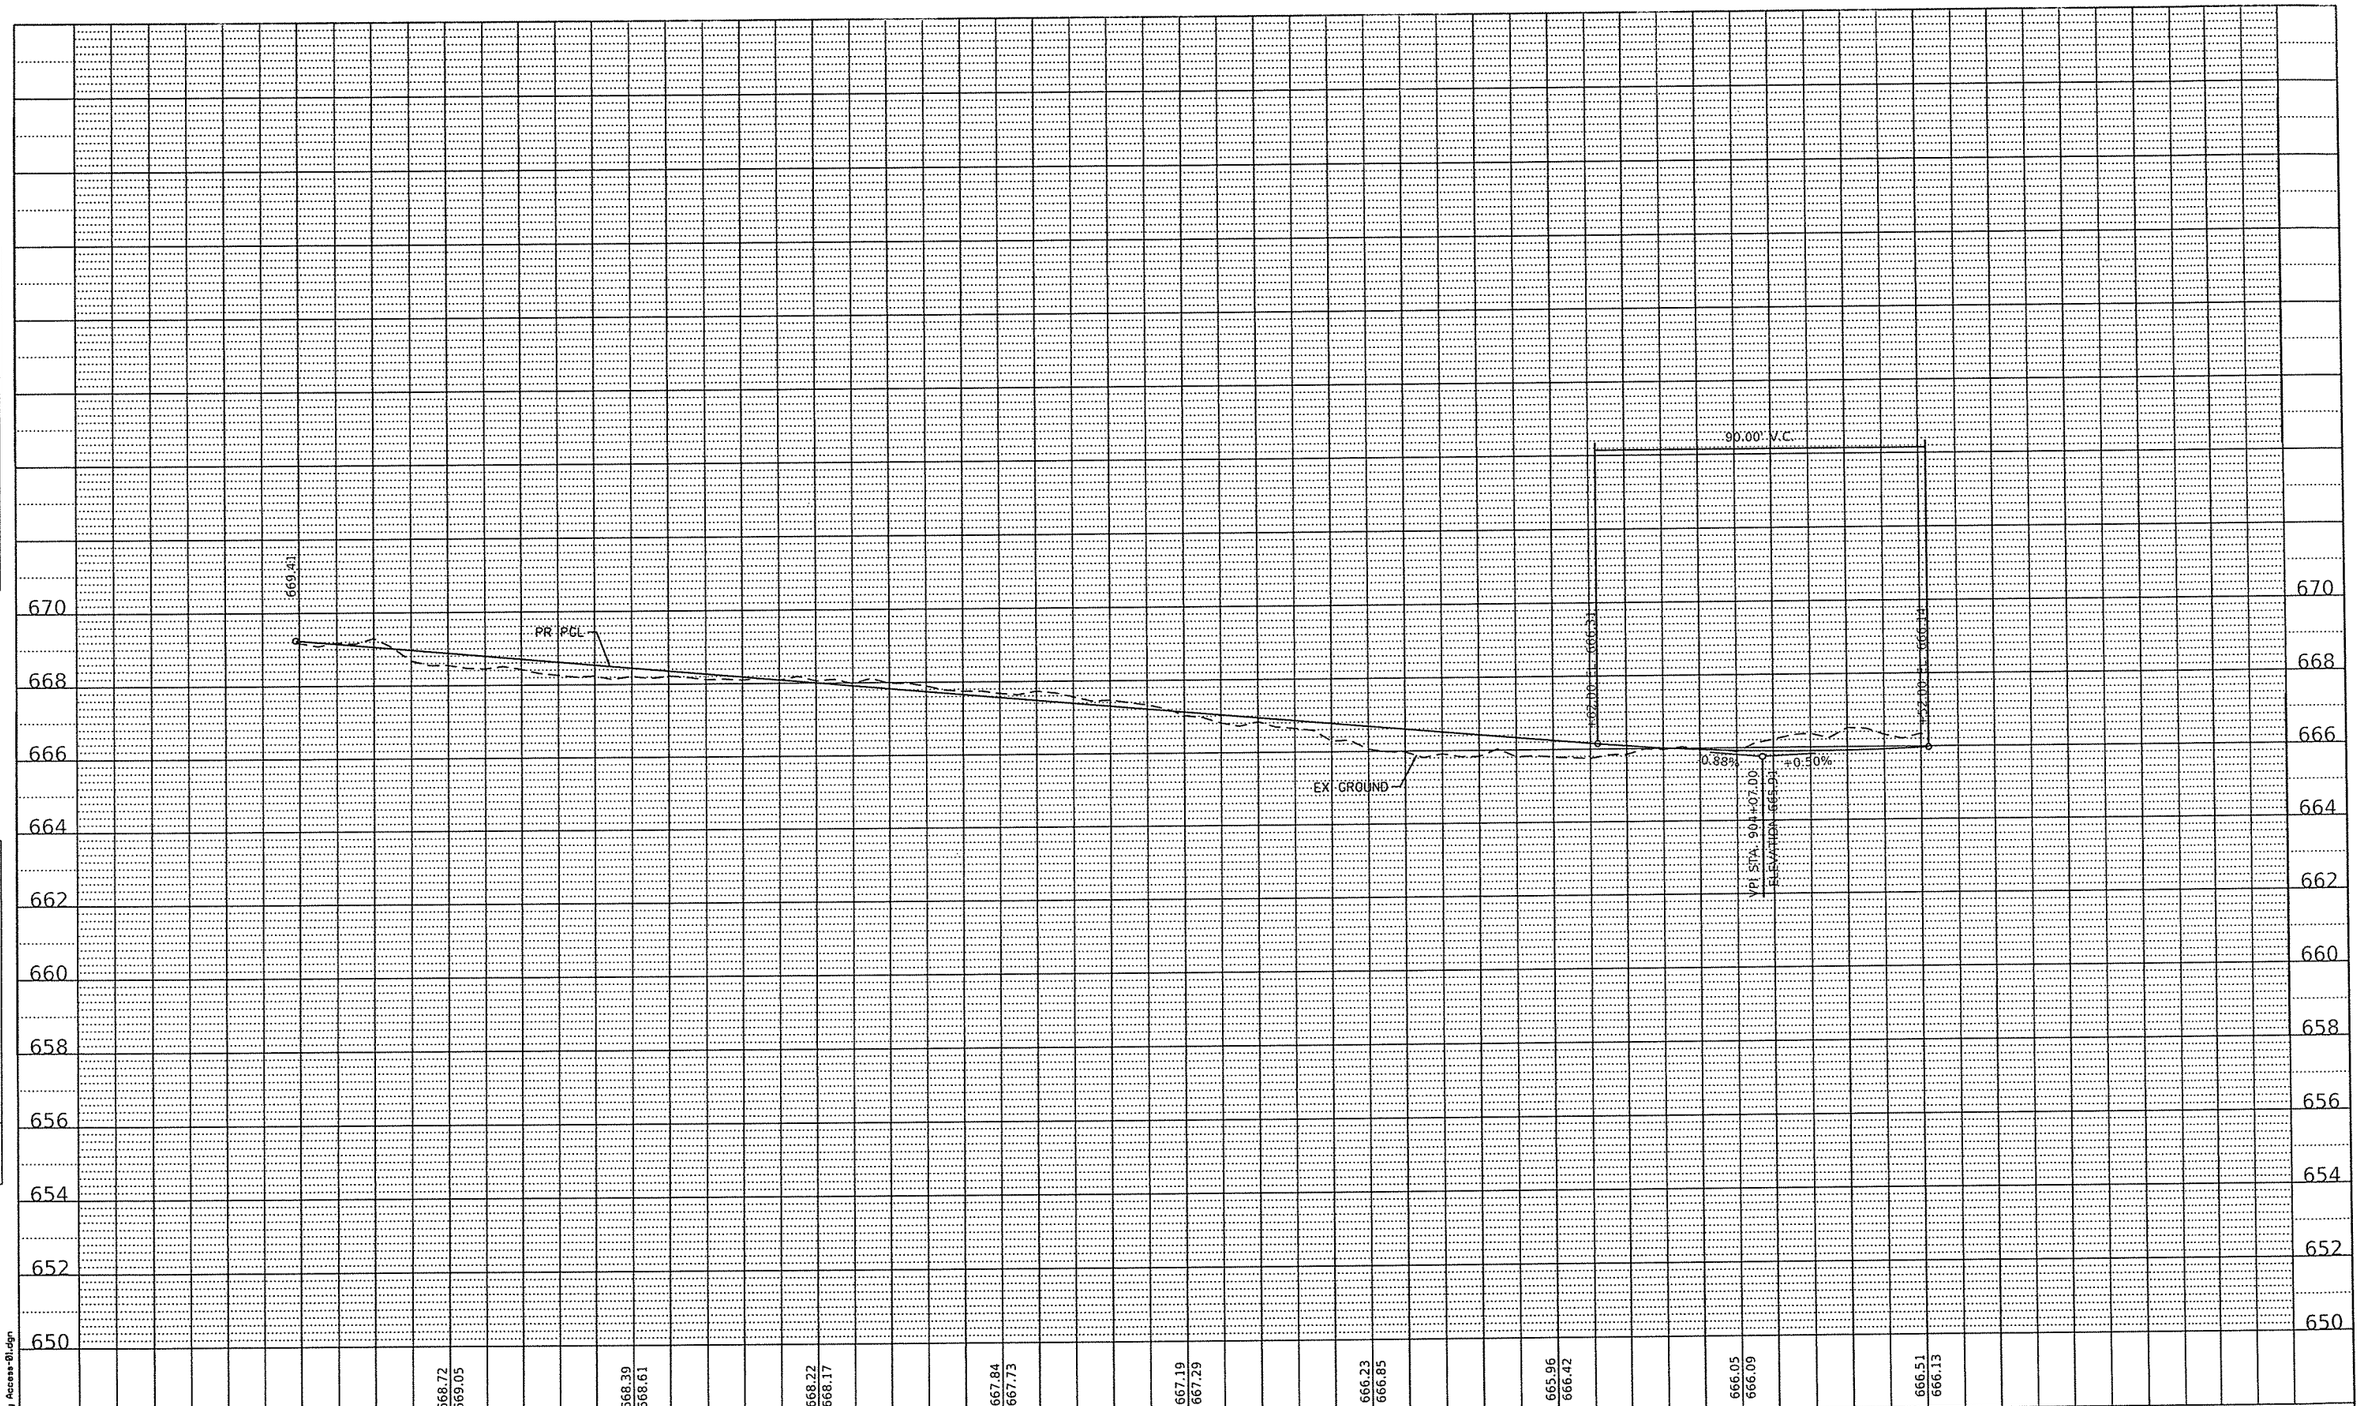

PLAN	BY	DATE
SURVEYED		
PLOTTED		
ALIGNMENT CHECKED		
INT. OF WAY CHECKED		
CADD FILE NAME		
NOTE BOOK NO.		

PROFILE	BY	DATE
SURVEYED		
PLOTTED		
GRADES CHECKED		
CAD FILE NAME		
NOTE BOOK NO.		
STRUCTURE NOTAT'NS CHKD		

FILE NAME 68B83202.SHT_Profile_Cemetery Access-01.dgn

design firm no. 184001036 whks engineers • planners • land surveyors

USER NAME = SearsB	DESIGNED - EJT	REVISED -
	DRAWN - EJT	REVISED -
PLOT SCALE = 40.0000 ' / in.	CHECKED - RKA	REVISED -
PLOT DATE = 8/30/2019	DATE - 8/30/19	REVISED -

STATE OF ILLINOIS
DEPARTMENT OF TRANSPORTATION

CEMETERY ACCESS
ROADWAY PROFILE

SCALE: 1"=10' V | SHEET 20 OF 20 SHEETS | STA. 900+00.00 TO STA. 904+66.28

F.A.U. RTE.	SECTION	COUNTY	TOTAL SHEETS	SHEET NO.
7448	09-00933-01-BR	MACON	74	74
		CONTRACT NO. 6WCY(165)		
		ILLINOIS FED. AID PROJECT		